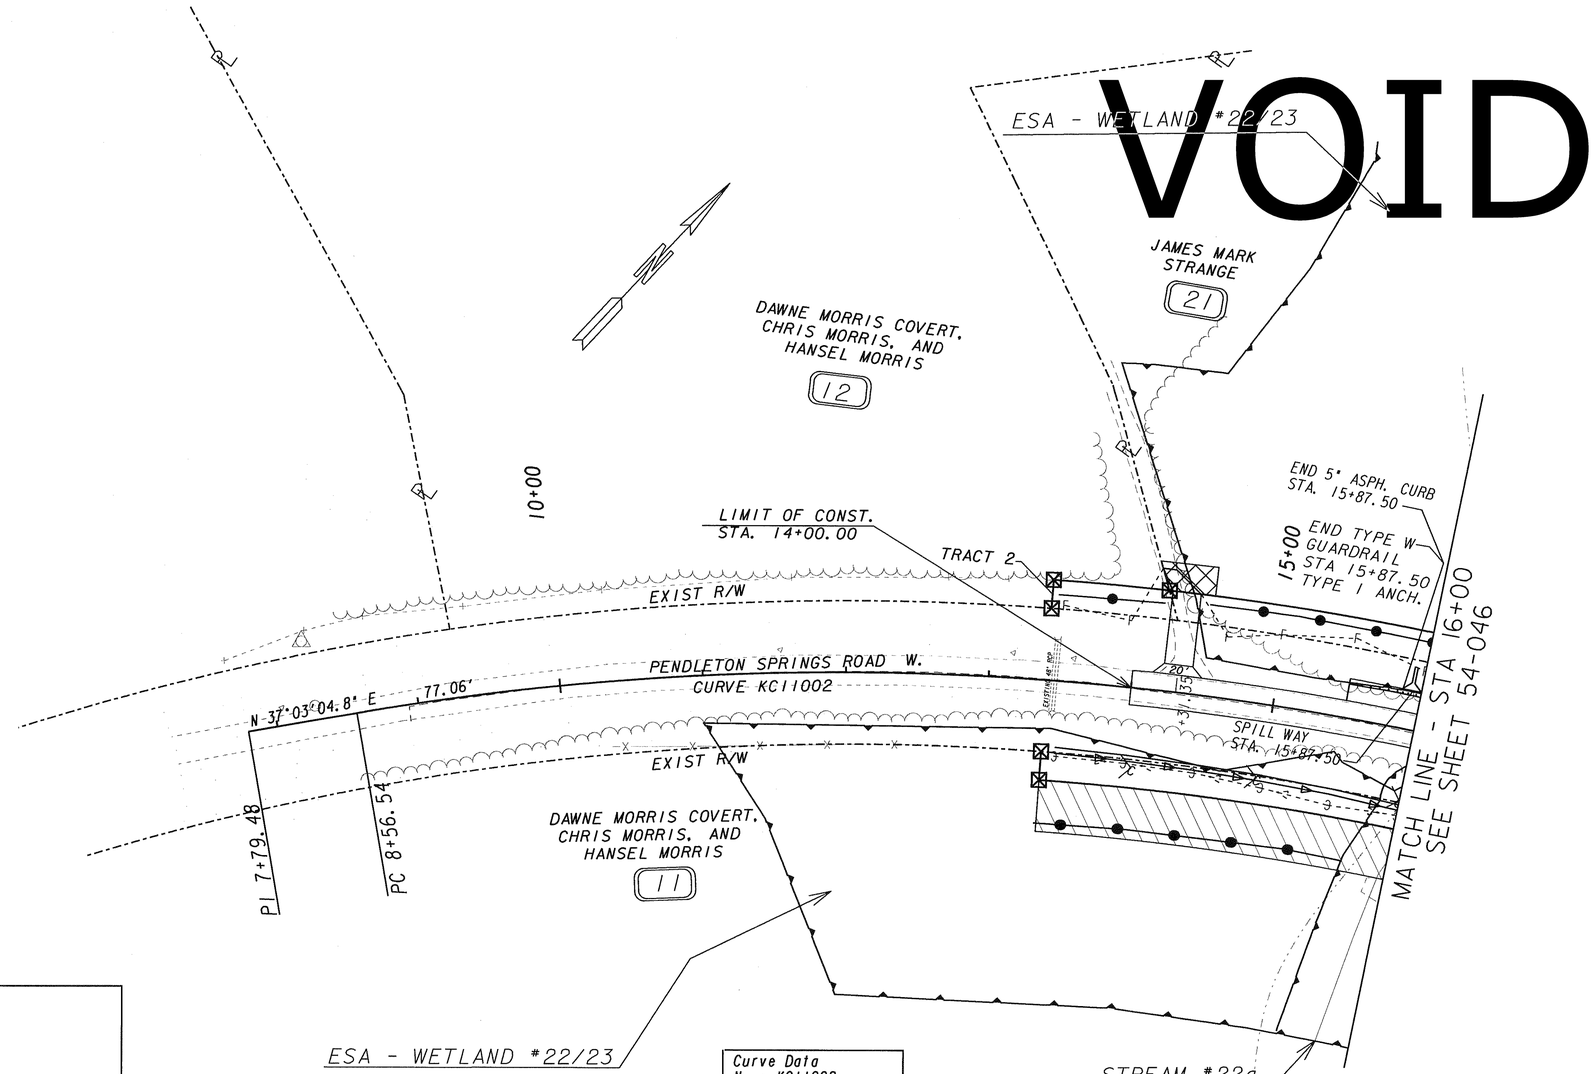

LEGEND

- WORK ZONE
- TRAFFIC FLOW
- TEMPORARY PAVEMENT

Curve Data
N = KC11002
D = 2°51'53.2"
T = 493.60
L = 967.86
E = 60.01
R = 2000.00
PI STA = 13+50.14
N = 858444.26
E = 607294.77
SE = 3.81%

STAGE 2

PROPERTY AND EXISTING R/W LINE
REQUIRED R/W LINE
CONSTRUCTION LIMITS
EASEMENT FOR CONSTR & MAINTENANCE OF SLOPES
EASEMENT FOR CONSTR OF SLOPES
EASEMENT FOR CONSTR OF DRIVES

BEGIN LIMIT OF ACCESS.....BLA
END LIMIT OF ACCESS.....ELA
LIMIT OF ACCESS
REQ'D R/W & LIMIT OF ACCESS

GEORGIA
DEPARTMENT OF TRANSPORTATION

SCALE IN FEET
0 50 100 200

REVISION DATES

STATE OF GEORGIA
DEPARTMENT OF TRANSPORTATION
OFFICE: ROADWAY DESIGN

BMP LOCATION DETAILS

PENDLETON SPRINGS ROAD W.

DRAWING No. 54-053

1/5/2009 GPLN