1/23/2012 Mon Jan 23 14:55:01 2012 wburton	\\Gdot-dsn1\GOCFG\resources\Gdot2007_Klp.TBL	M:\221900 - SR 4 (unit 17)\DGN\221900er35.dgn	STATE	PROJECT NUMBER	SHEET NO.	TOTAL SHEETS
			GA	EDS00-0545-00(017)	552	575

USE ON CONSTRUCTION

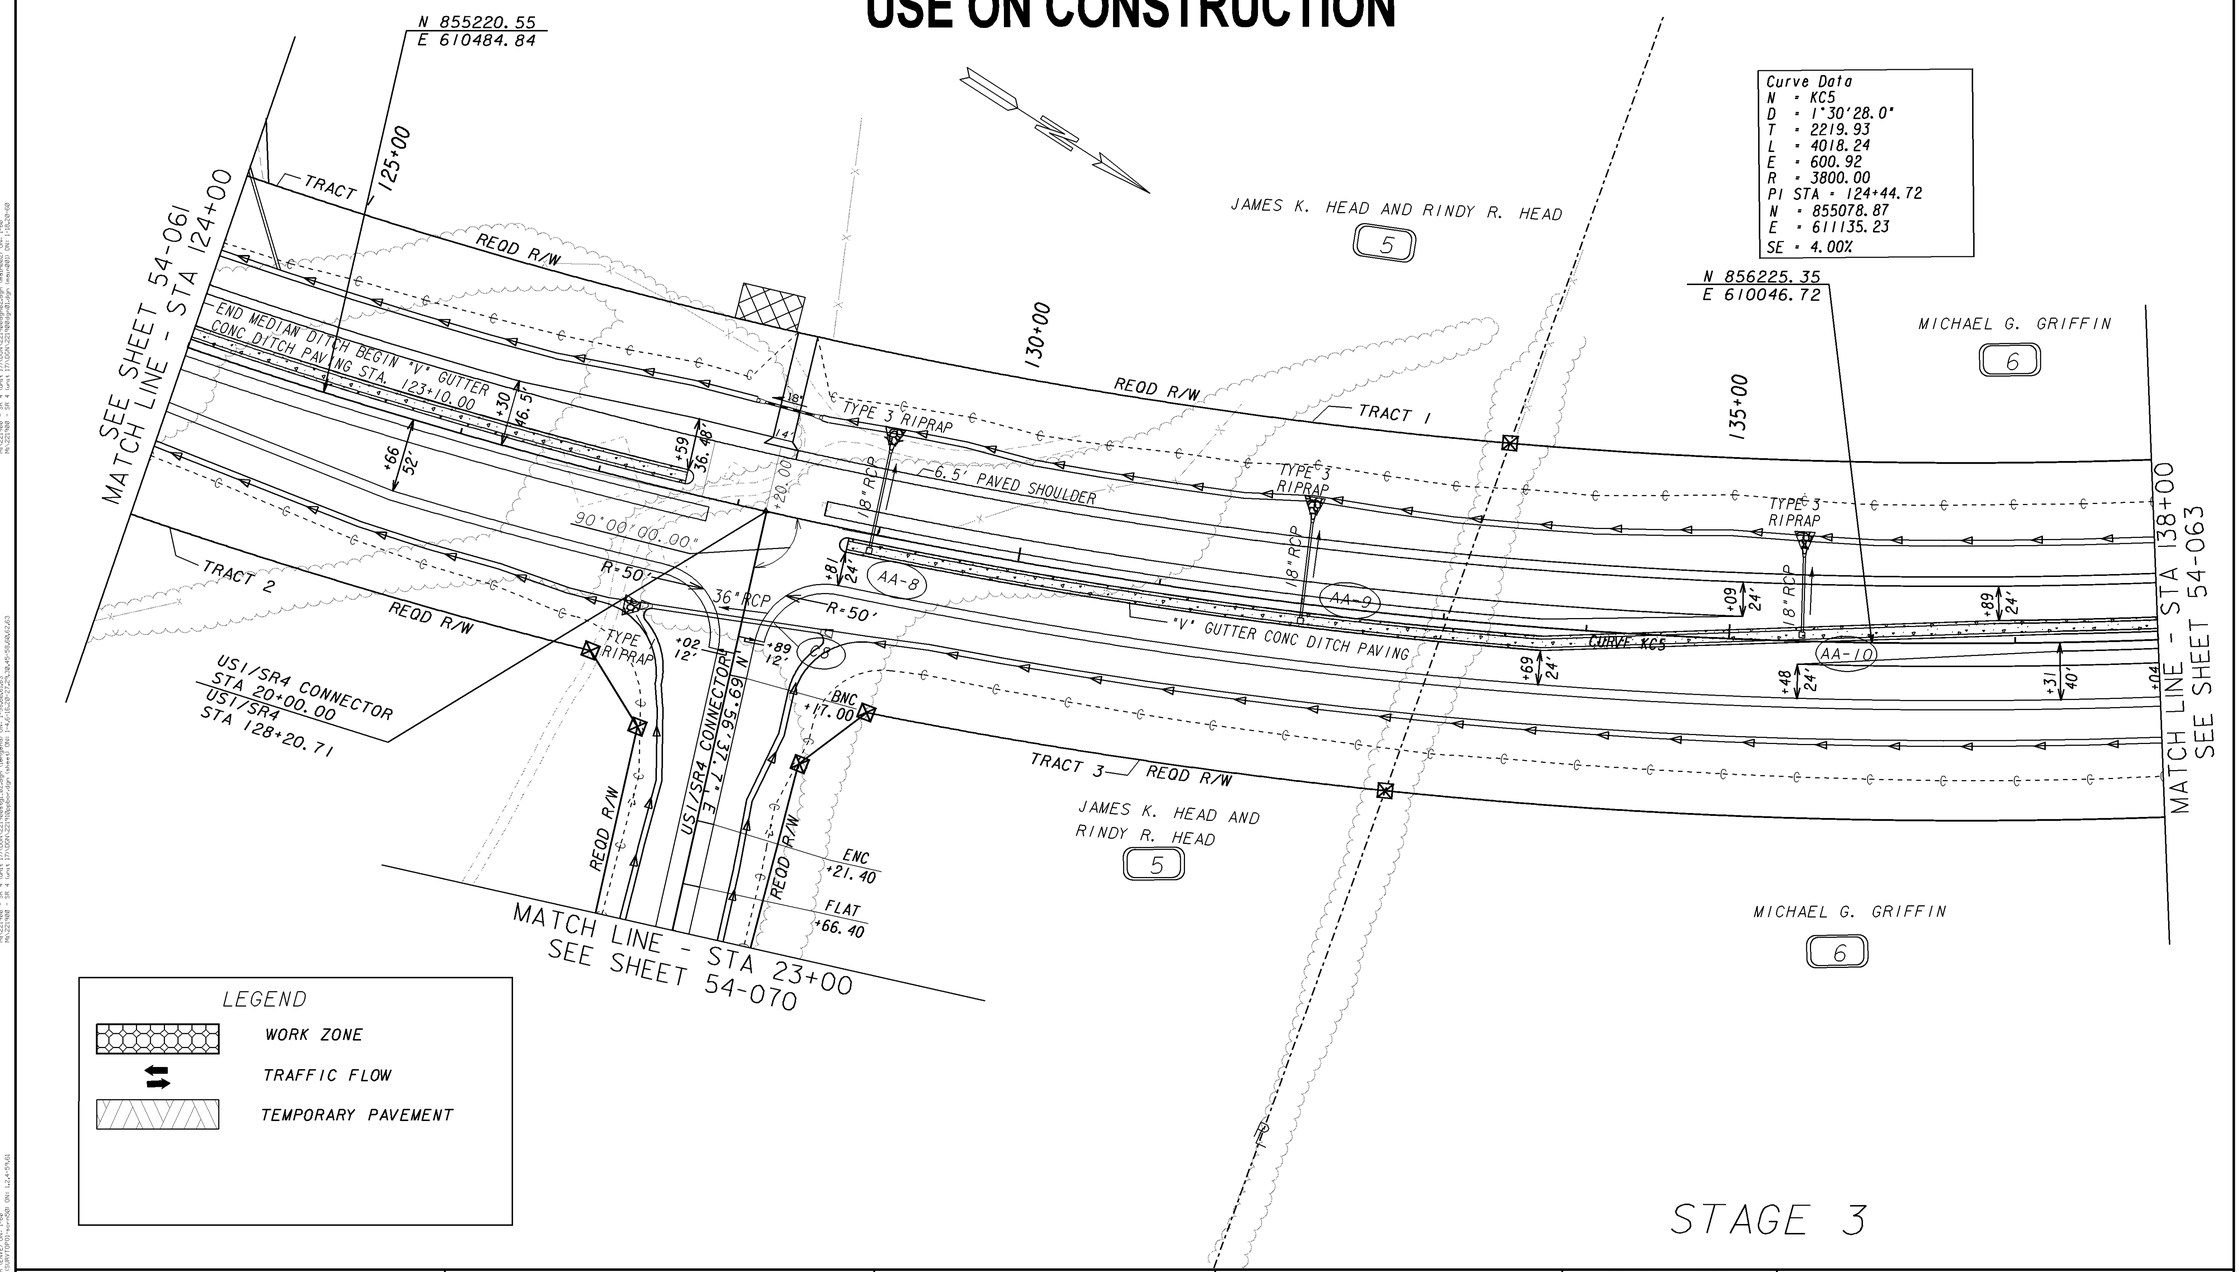

PROPERTY AND EXISTING R/W LINE	BEGIN LIMIT OF ACCESS.....BLA
REQUIRED R/W LINE	END LIMIT OF ACCESS.....ELA
CONSTRUCTION LIMITS	LIMIT OF ACCESS
EASEMENT FOR CONSTR & MAINTENANCE OF SLOPES	REQ'D R/W & LIMIT OF ACCESS
EASEMENT FOR CONSTR OF SLOPES	
EASEMENT FOR CONSTR OF DRIVES	

GEORGIA
DEPARTMENT OF TRANSPORTATION

SCALE IN FEET
0 50 100 200

REVISION DATES		
10-20-11		

STATE OF GEORGIA
DEPARTMENT OF TRANSPORTATION
OFFICE: ROADWAY DESIGN

BMP LOCATION DETAILS

US1/SR4

DRAWING No. 54-062

1/5/2009 GPLN =