1/23/2012 Mon Jan 23 13:51:14 2012 wburton	\\Gdot-dsn1\GOCFG\resources\Gdot2007_Klp.TBL	M:\221900 - SR 4 (unit 17)\DGN\221900stgl_15A.dgn	STATE	PROJECT NUMBER	SHEET NO.	TOTAL SHEETS
			GA	EDS00-0545-00(017)	92A	575

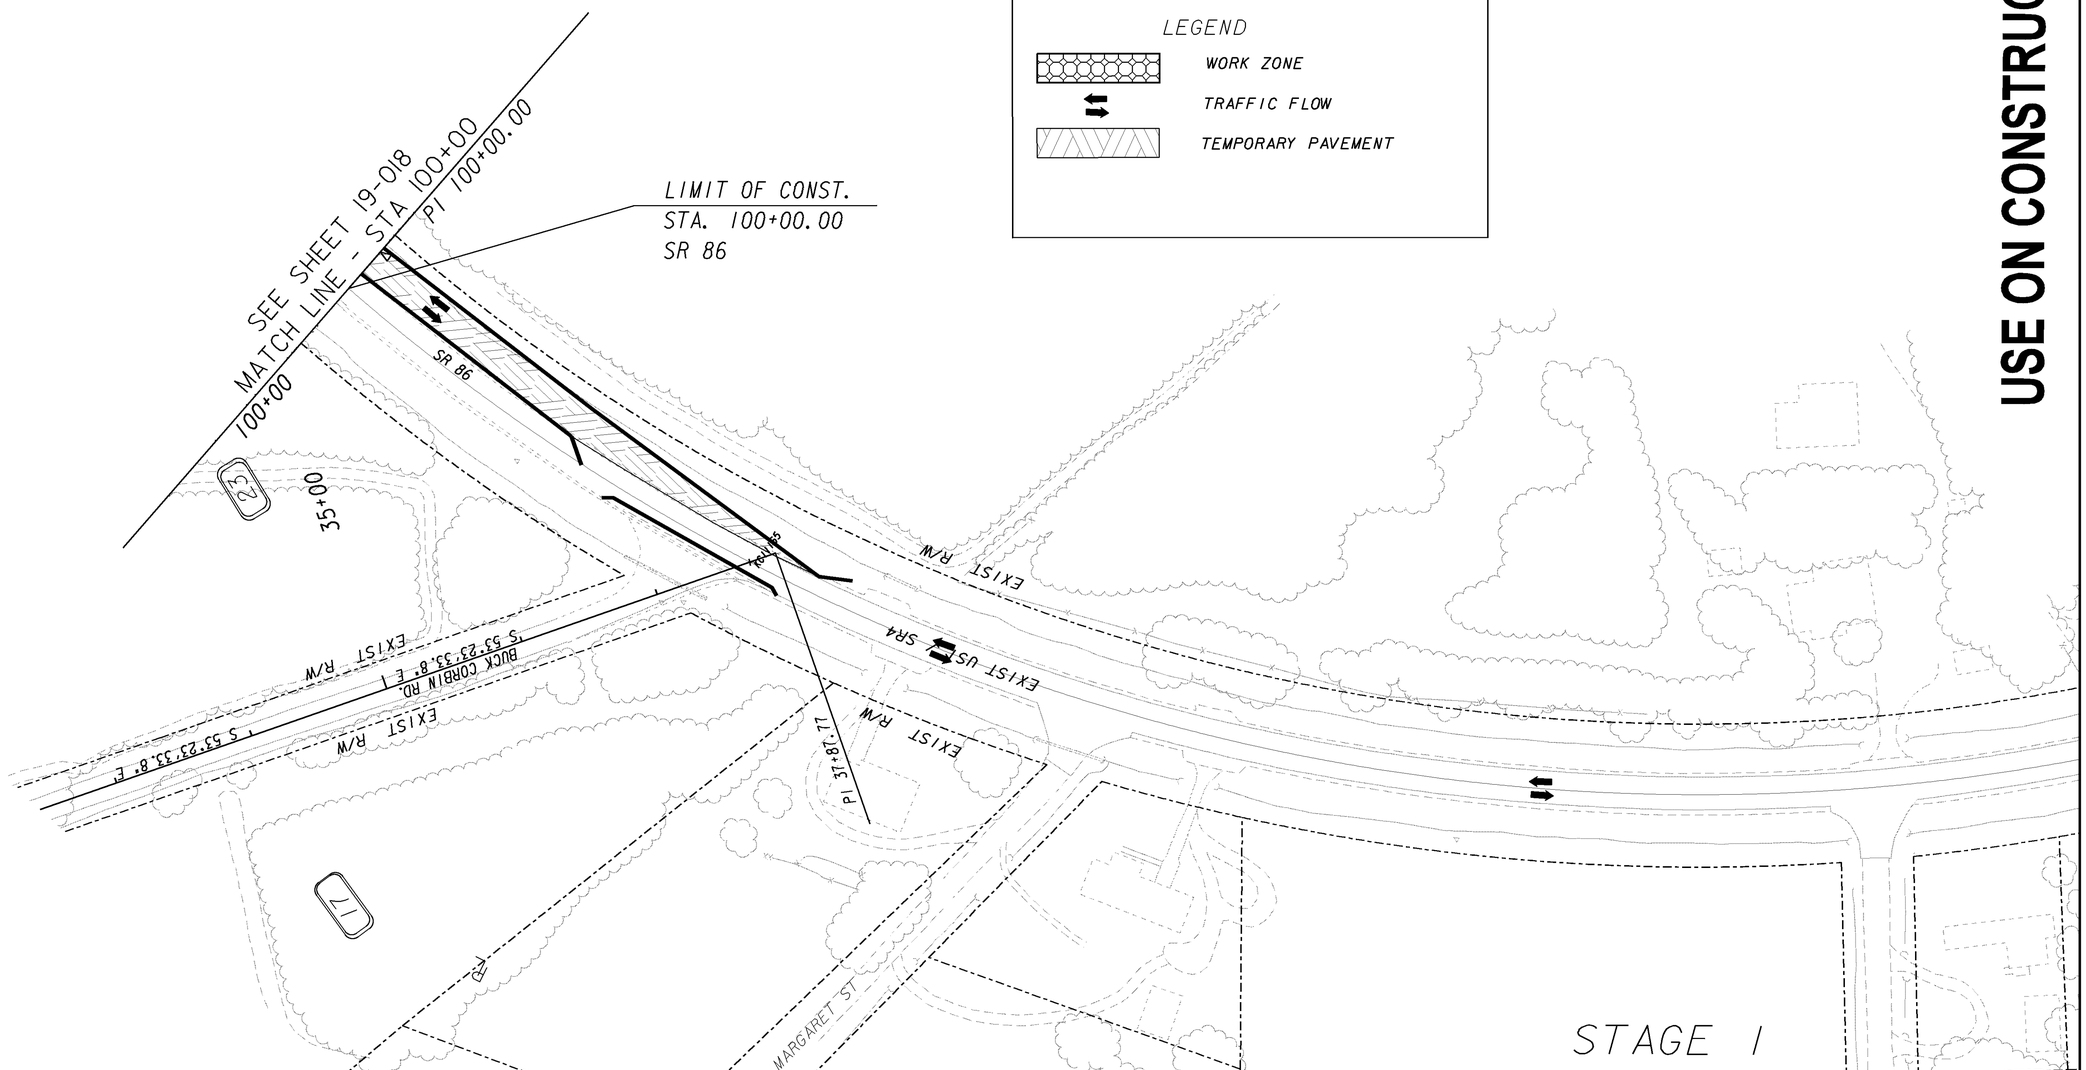

USE ON CONSTRUCTION

PROPERTY AND EXISTING R/W LINE	BEGIN LIMIT OF ACCESS.....BLA	
REQUIRED R/W LINE	END LIMIT OF ACCESS.....ELA	
CONSTRUCTION LIMITS	LIMIT OF ACCESS	
EASEMENT FOR CONSTR & MAINTENANCE OF SLOPES	REQ'D R/W & LIMIT OF ACCESS	
EASEMENT FOR CONSTR OF SLOPES		
EASEMENT FOR CONSTR OF DRIVES		

GEORGIA
DEPARTMENT OF TRANSPORTATION

SCALE IN FEET
0 50 100 200

REVISION DATES		
10-13-11		

STATE OF GEORGIA
DEPARTMENT OF TRANSPORTATION

OFFICE: ROADWAY DESIGN

CONSTRUCTION STAGING PLAN

SR 86

DRAWING No. 19-18A

1/5/2009 GPLN