6/19/2014 clovelace	Thu Jun 19 11:42:16 2014	\\gdot-dsni\gocfg\resources\Gdot-2012.tbl	M:\221900 - SR 4 (unit 17)\DGN\221900pondrelocationXS.dgn	STATE	PROJECT NUMBER	SHEET NO.	TOTAL SHEETS
				GA	EDS00-0545-00(017)	4221	575

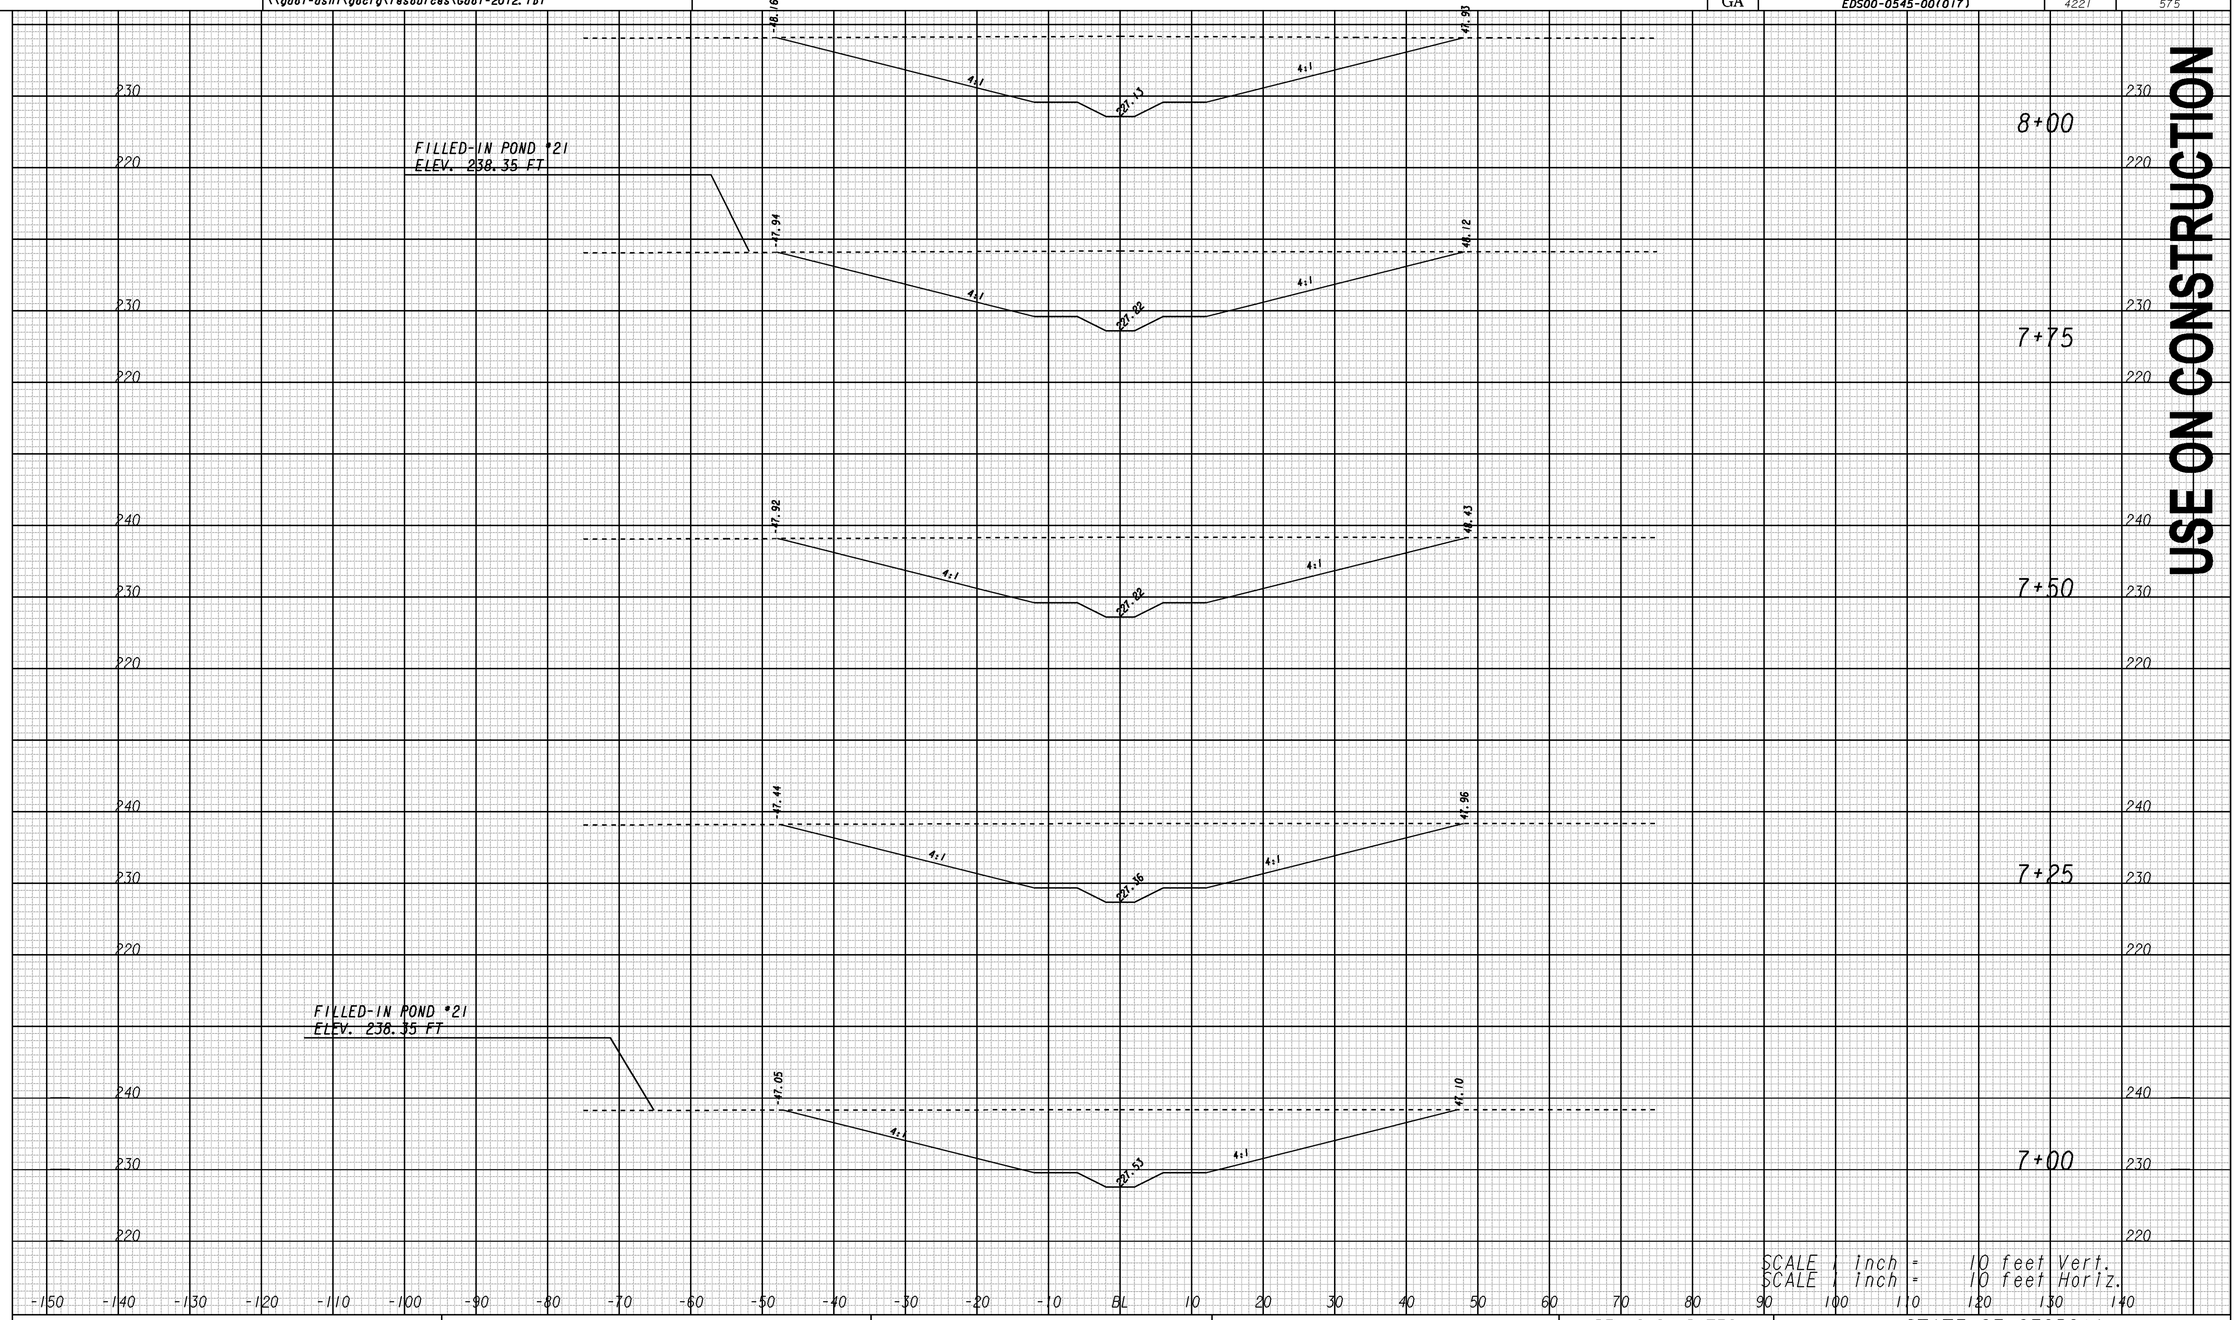

USE ON CONSTRUCTION

221900

GEORGIA
DEPARTMENT OF TRANSPORTATION

REVISION DATES		
04-22-14		
06-19-14		

STATE OF GEORGIA
DEPARTMENT OF TRANSPORTATION

OFFICE: ROADWAY DESIGN

POND RELOCATION PLAN CROSS-SECTIONS

DRAWING No. 38-019

3/1/2007 SUzSEW