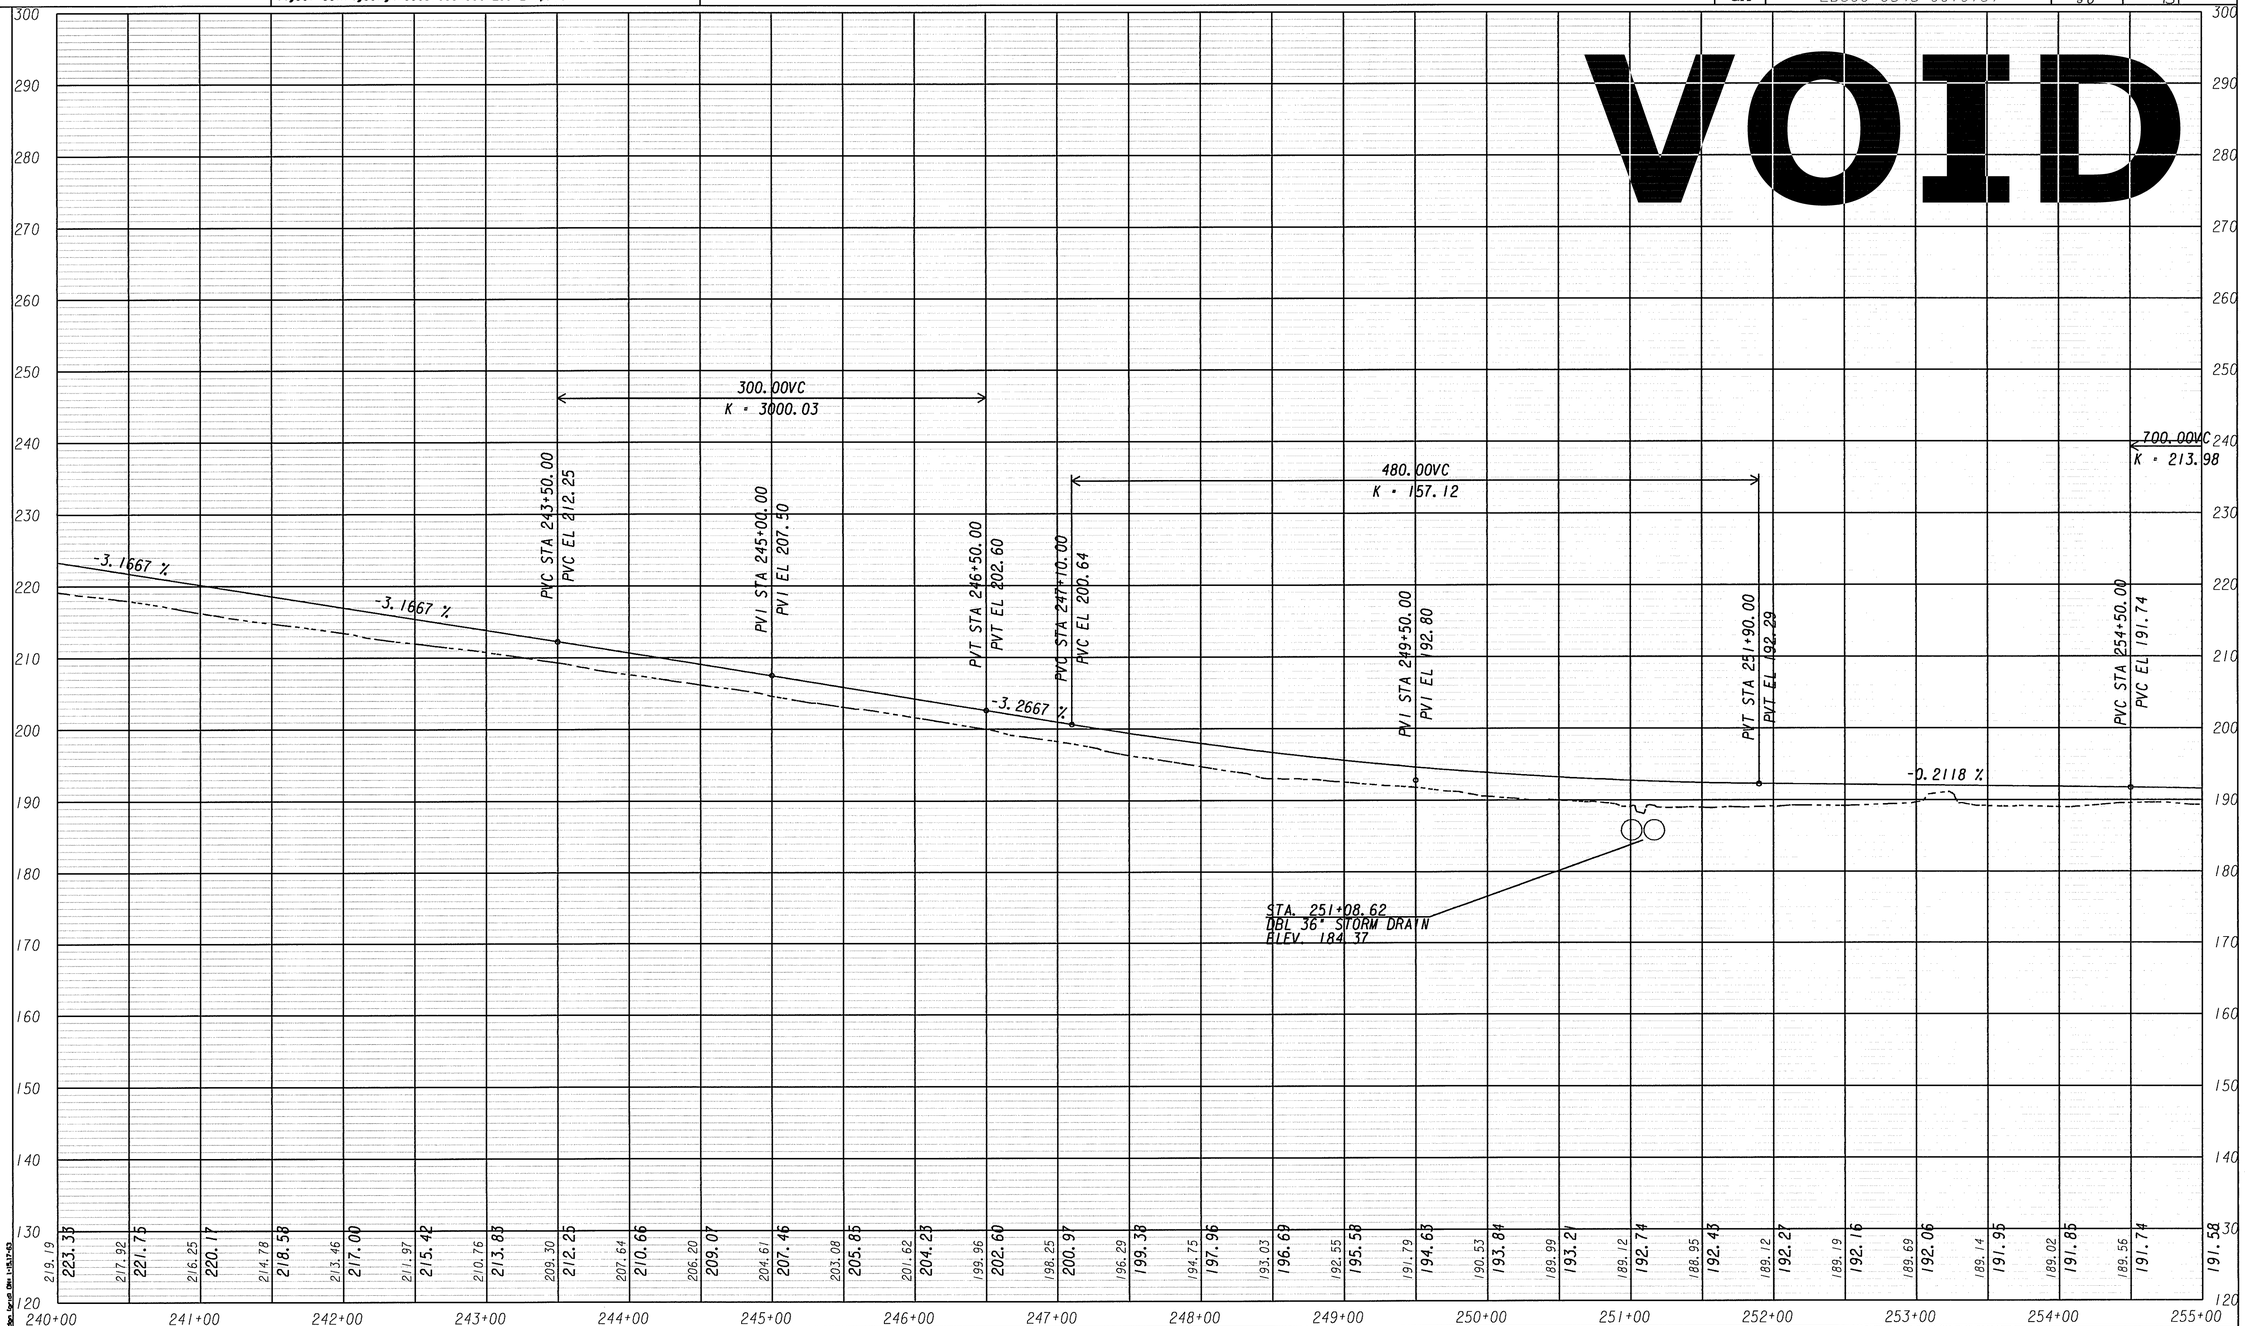

GEORGIA
DEPARTMENT OF TRANSPORTATION

SCALE: 1" = 100 FT HOR.
1" = 50 FT VERT.

REVISION DATES

STATE OF GEORGIA
DEPARTMENT OF TRANSPORTATION
OFFICE: ROADWAY DESIGN
MAINLINE PROFILE
U.S. 1 / S.R. 4

DRAWING No.
15-003

3/11/2007 GRIEDG