STATE	PROJECT NUMBER	SHEET NO.	TOTAL SHEETS
GA	EDS00-0545-00(018)	44	431

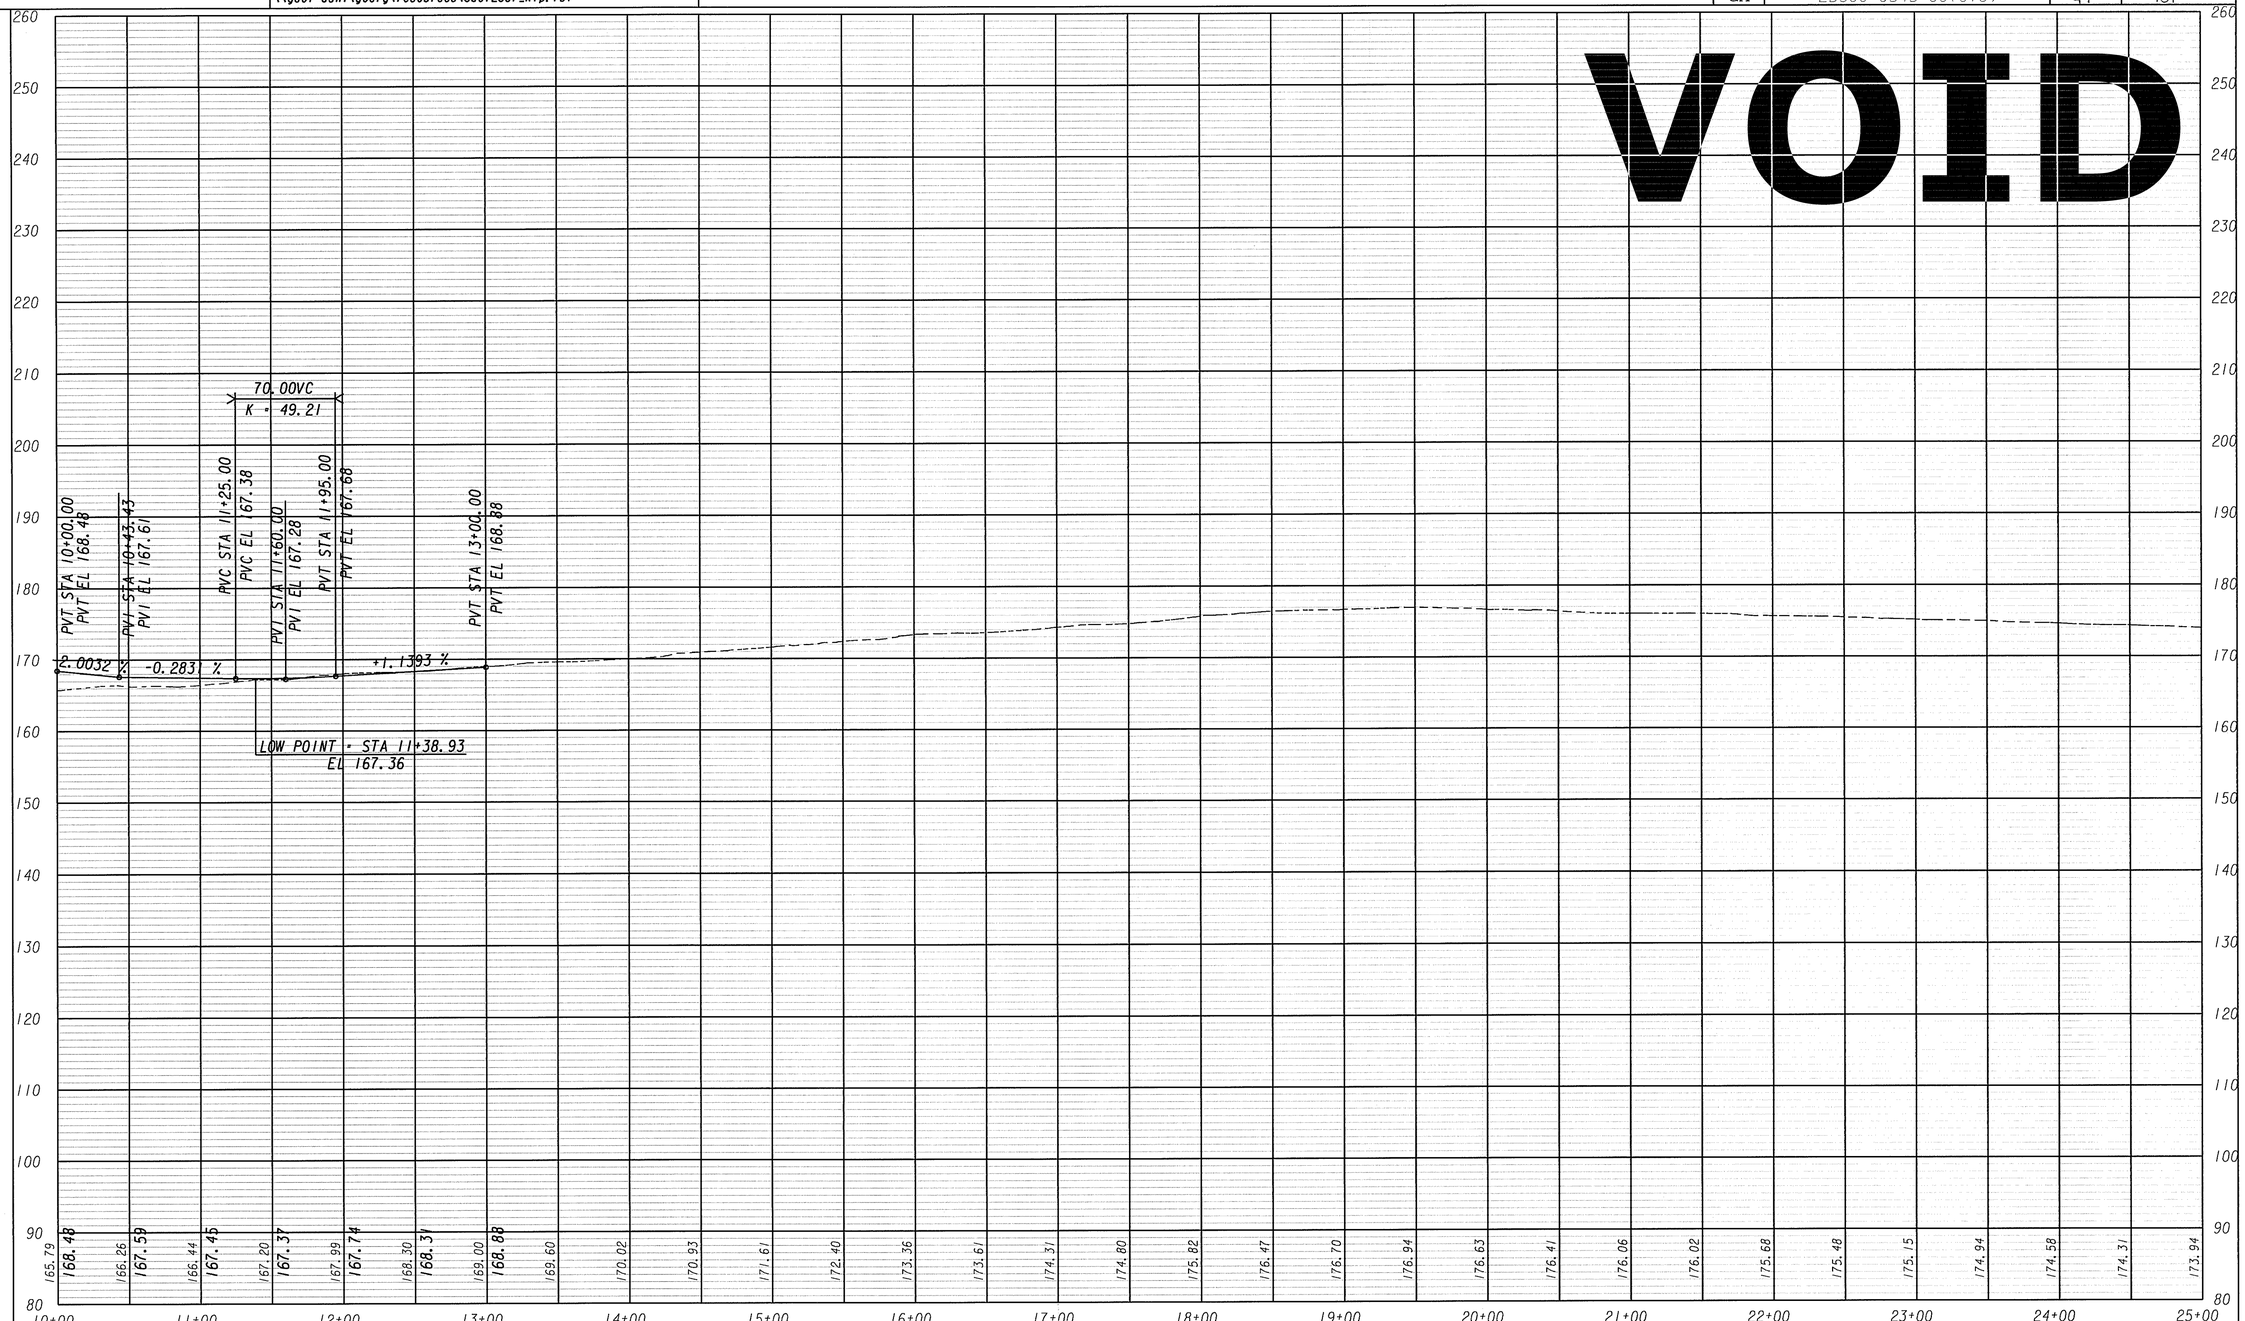

GEORGIA
DEPARTMENT OF TRANSPORTATION

SCALE: 1" = 100 FT HOR.
1" = 50 FT VERT.

REVISION DATES

STATE OF GEORGIA
DEPARTMENT OF TRANSPORTATION
OFFICE: ROADWAY DESIGN
CROSSROAD PROFILE
OLD HIGHWAY 46

DRAWING No. 16-001

3/1/2007 GRIEDG