Tue May 10 12:15:41 2011
crudd

Tue May 10 12:15:41 2011
\\gdot-dsn1\gocfg\resources\Gdot2007_klp.tbl

M:\221910 - SR 4 (unit 18)\design\221910-STAGE1.DGN

STATE	PROJECT NUMBER	SHEET NO.	TOTAL SHEETS
GA	EDS00-0545-00(018)	85	431

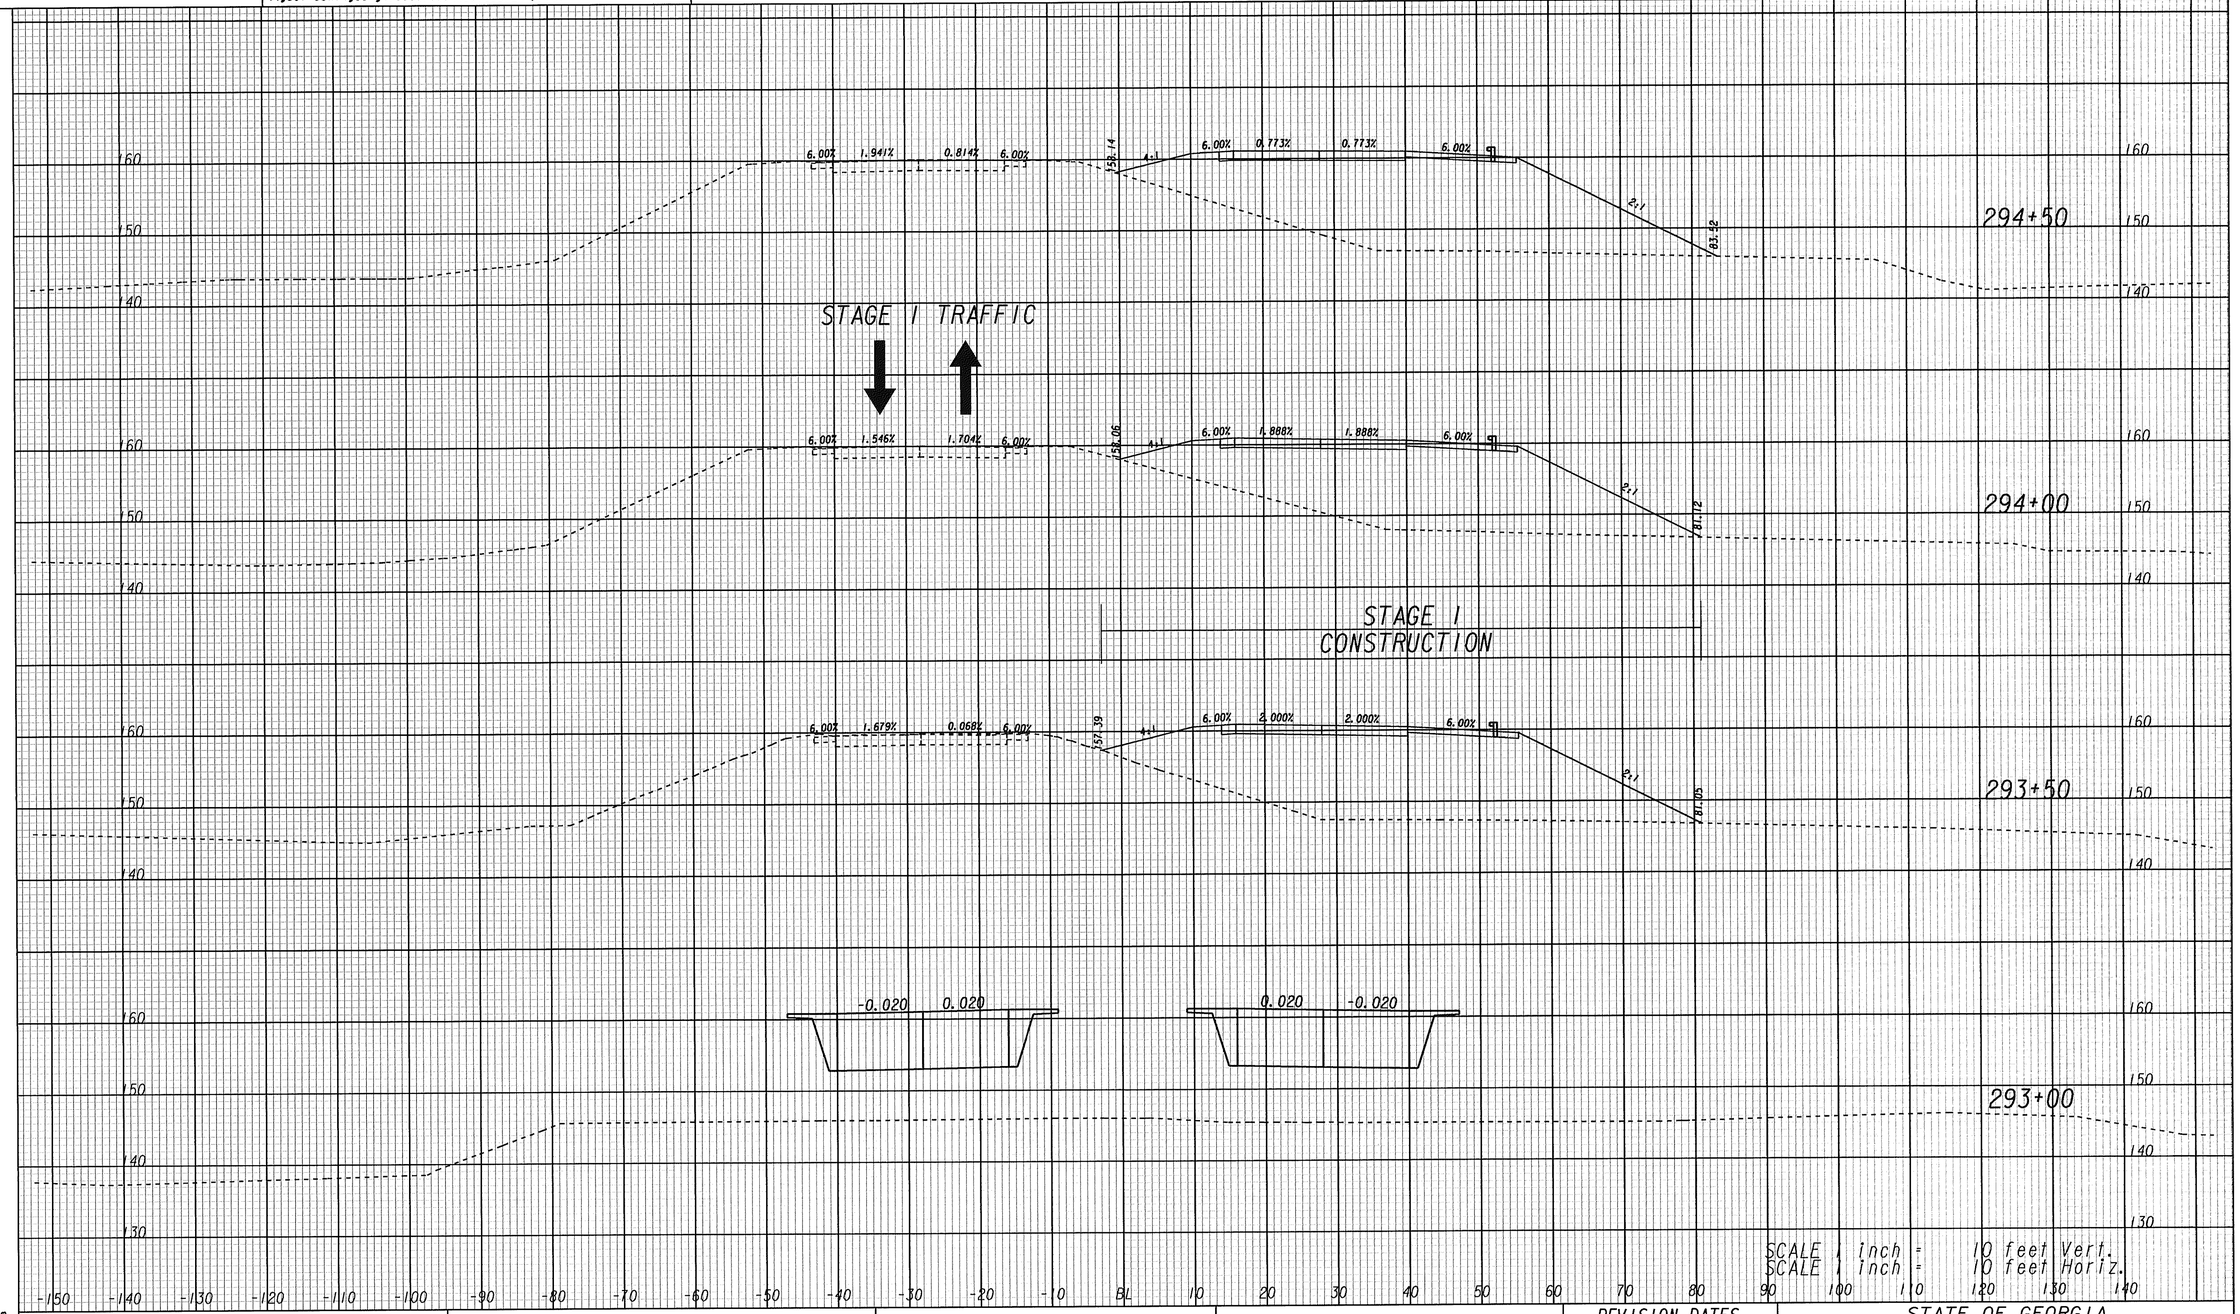

SCALE 1 inch = 10 feet Vert.
SCALE 1 inch = 10 feet Horiz.

221910

GEORGIA
DEPARTMENT OF TRANSPORTATION

REVISION DATES

STATE OF GEORGIA
DEPARTMENT OF TRANSPORTATION
OFFICE: ROADWAY DESIGN

CONSTRUCTION STAGING PLAN

U.S. 1 / S.R. 4
STAGE 1

DRAWING No. 19-038

SUNSEW