1/17/2012	Tue Jan 17 08:18:24 2012	\\Gdot-dsn1\GOCFG\resources\Gdot2007_Klp.TBL	M:\221910 - SR 4 (unit 18)\design\221910stg06C.dgn
clovelace			

STATE	PROJECT NUMBER	SHEET NO.	TOTAL SHEETS
GA	EDS00-0545-00(018)	146	431

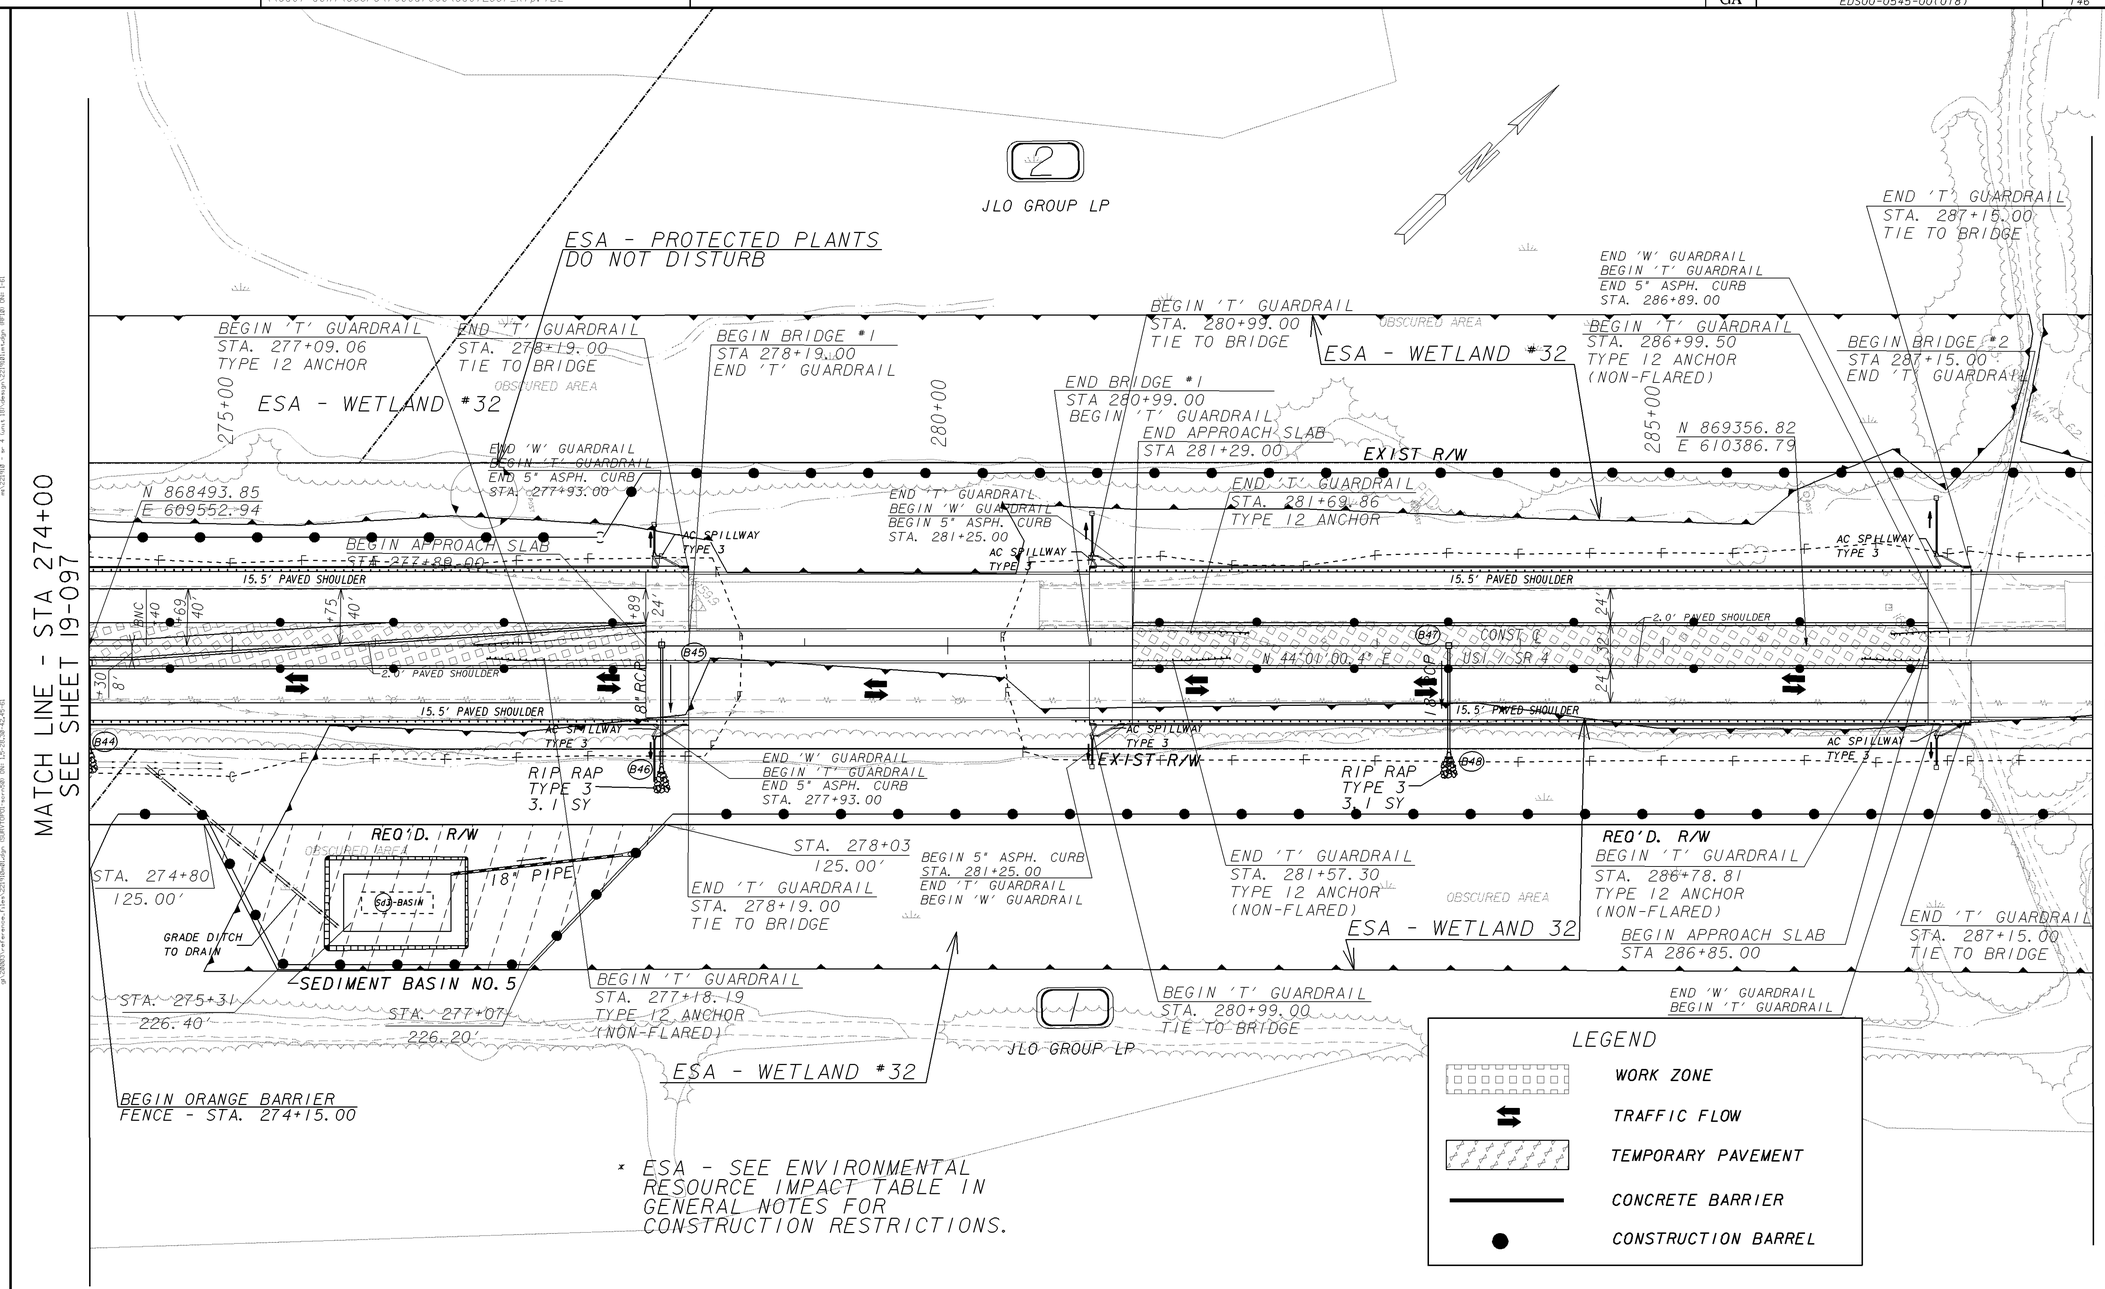

USE ON CONSTRUCTION

PROPERTY AND EXISTING R/W LINE
REQUIRED R/W LINE
CONSTRUCTION LIMITS
EASEMENT FOR CONSTR & MAINTENANCE OF SLOPES
EASEMENT FOR CONSTR OF SLOPES
EASEMENT FOR CONSTR OF DRIVES

BEGIN LIMIT OF ACCESS.....BLA
END LIMIT OF ACCESS.....ELA
LIMIT OF ACCESS
REQ'D R/W & LIMIT OF ACCESS

GEORGIA
DEPARTMENT OF TRANSPORTATION

STAGE 3

SCALE IN FEET
0 50 100 200

REVISION DATES		
1-17-12		

STATE OF GEORGIA
DEPARTMENT OF TRANSPORTATION
OFFICE: ROADWAY DESIGN

CONSTRUCTION STAGING PLAN

STAGE 3
U.S. 1 / S.R. 4

DRAWING NO. 19-098

9/15/2007 GPLN