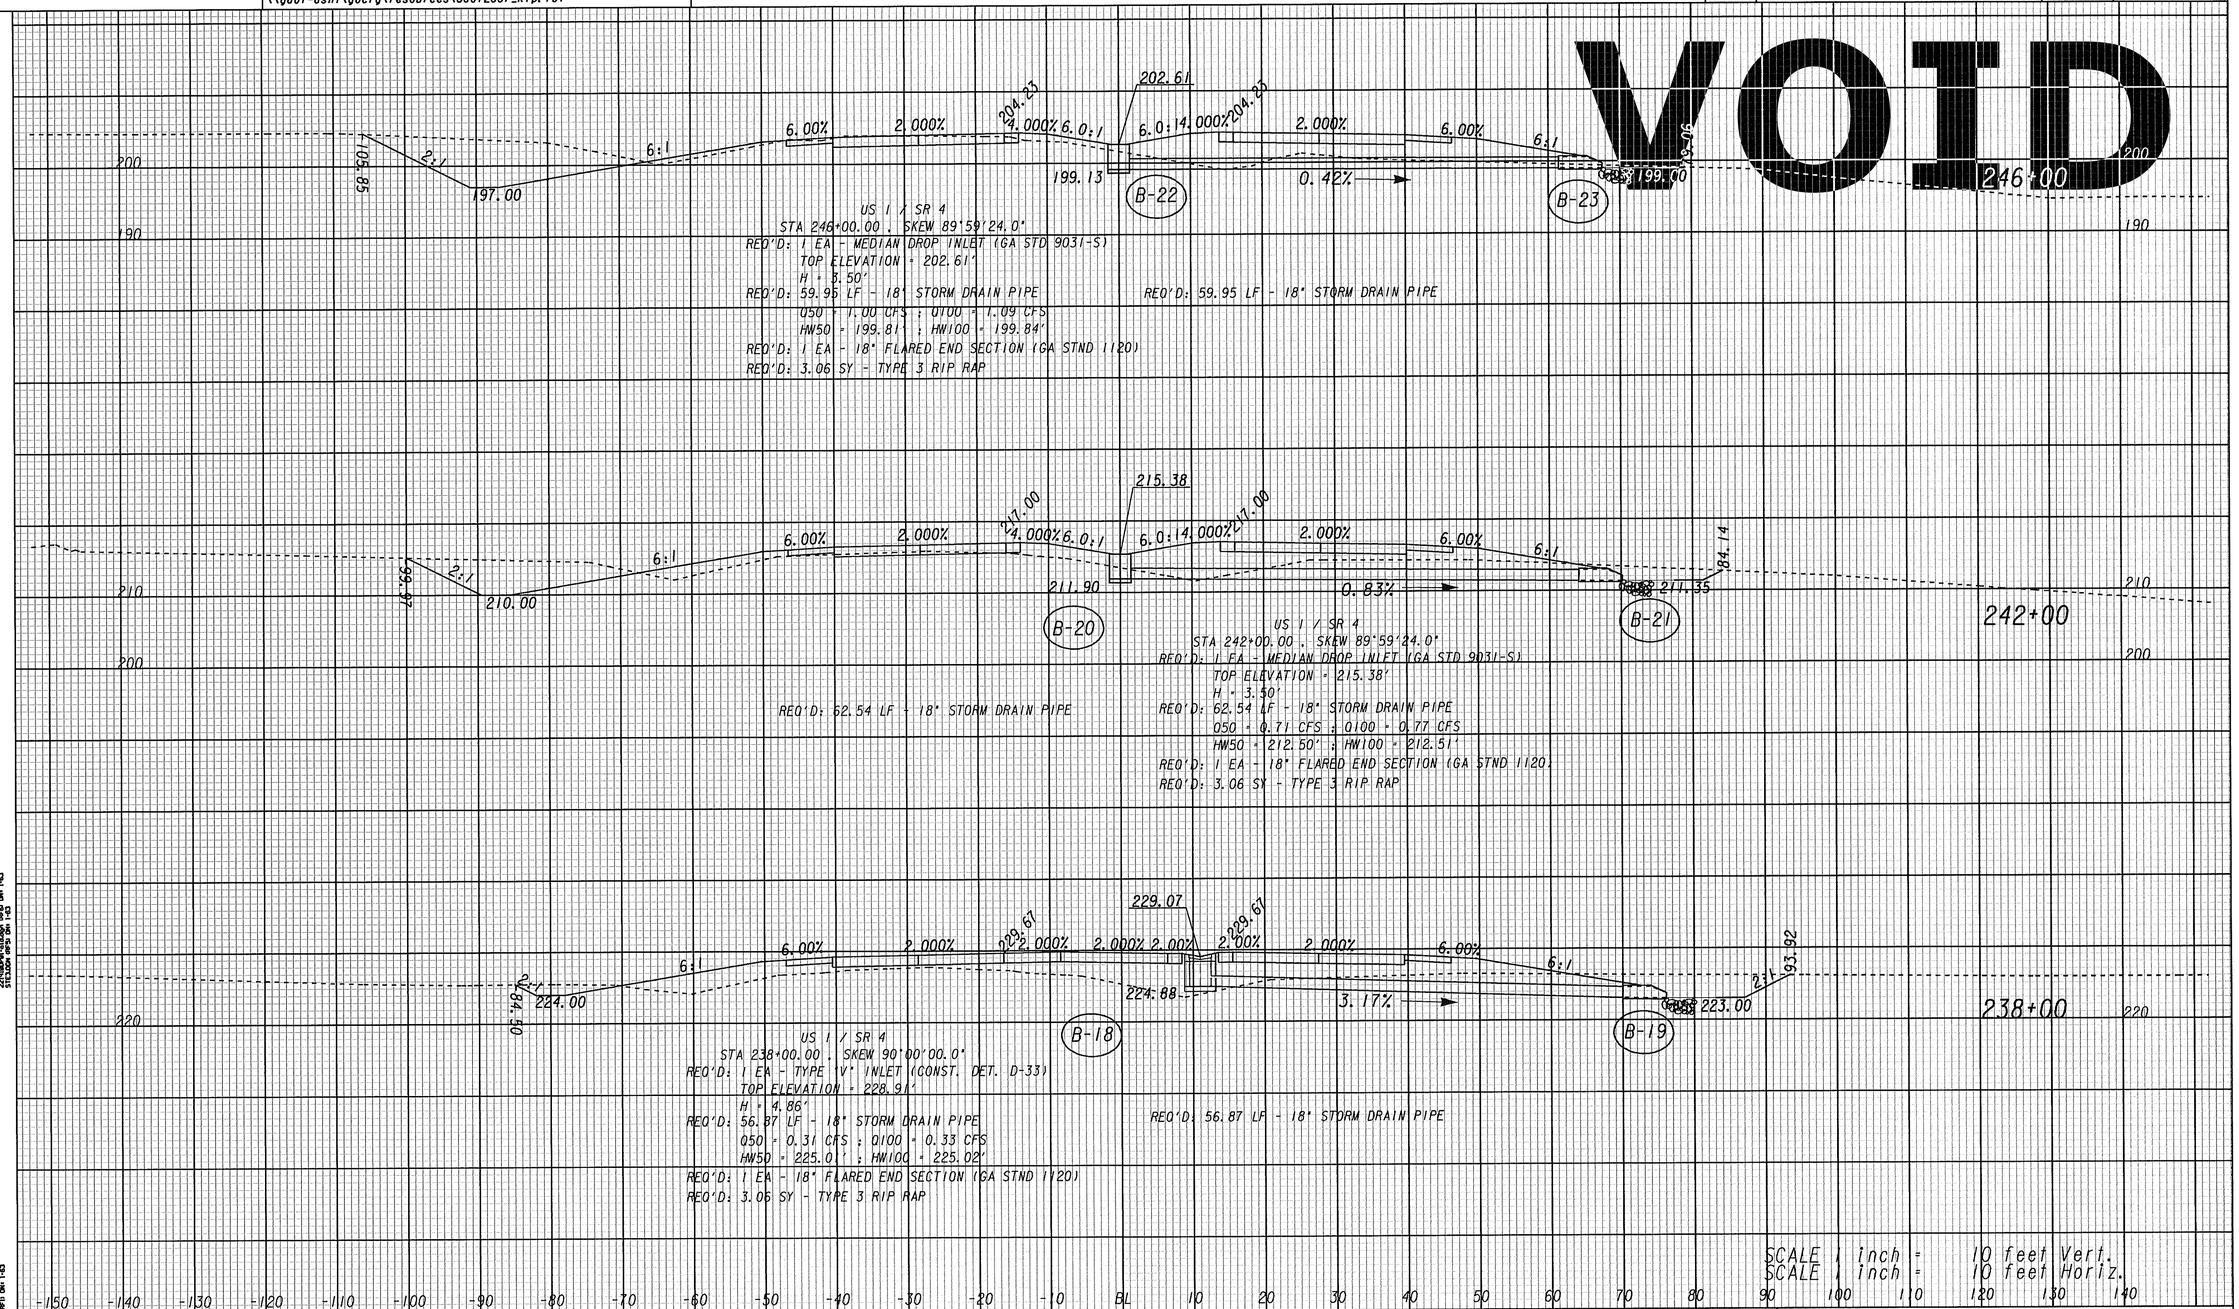

221910

GEORGIA
DEPARTMENT OF TRANSPORTATION

REVISION DATES		

STATE OF GEORGIA
DEPARTMENT OF TRANSPORTATION

OFFICE: ROADWAY DESIGN

DRAINAGE PROFILES

U.S. 1 / S.R. 4

DRAWING No. 22-002