5/9/2012 9:01:55 AM \\GDOT-DSN1\GOPLOT\GCF\GGC.gcf clovelace M:\221910 - SR 4 (unit 18)\design\221910DP01-7.prf

STATE	PROJECT NUMBER	SHEET NO.	TOTAL SHEETS
GA	EDS00-0545-00(018)	197	431

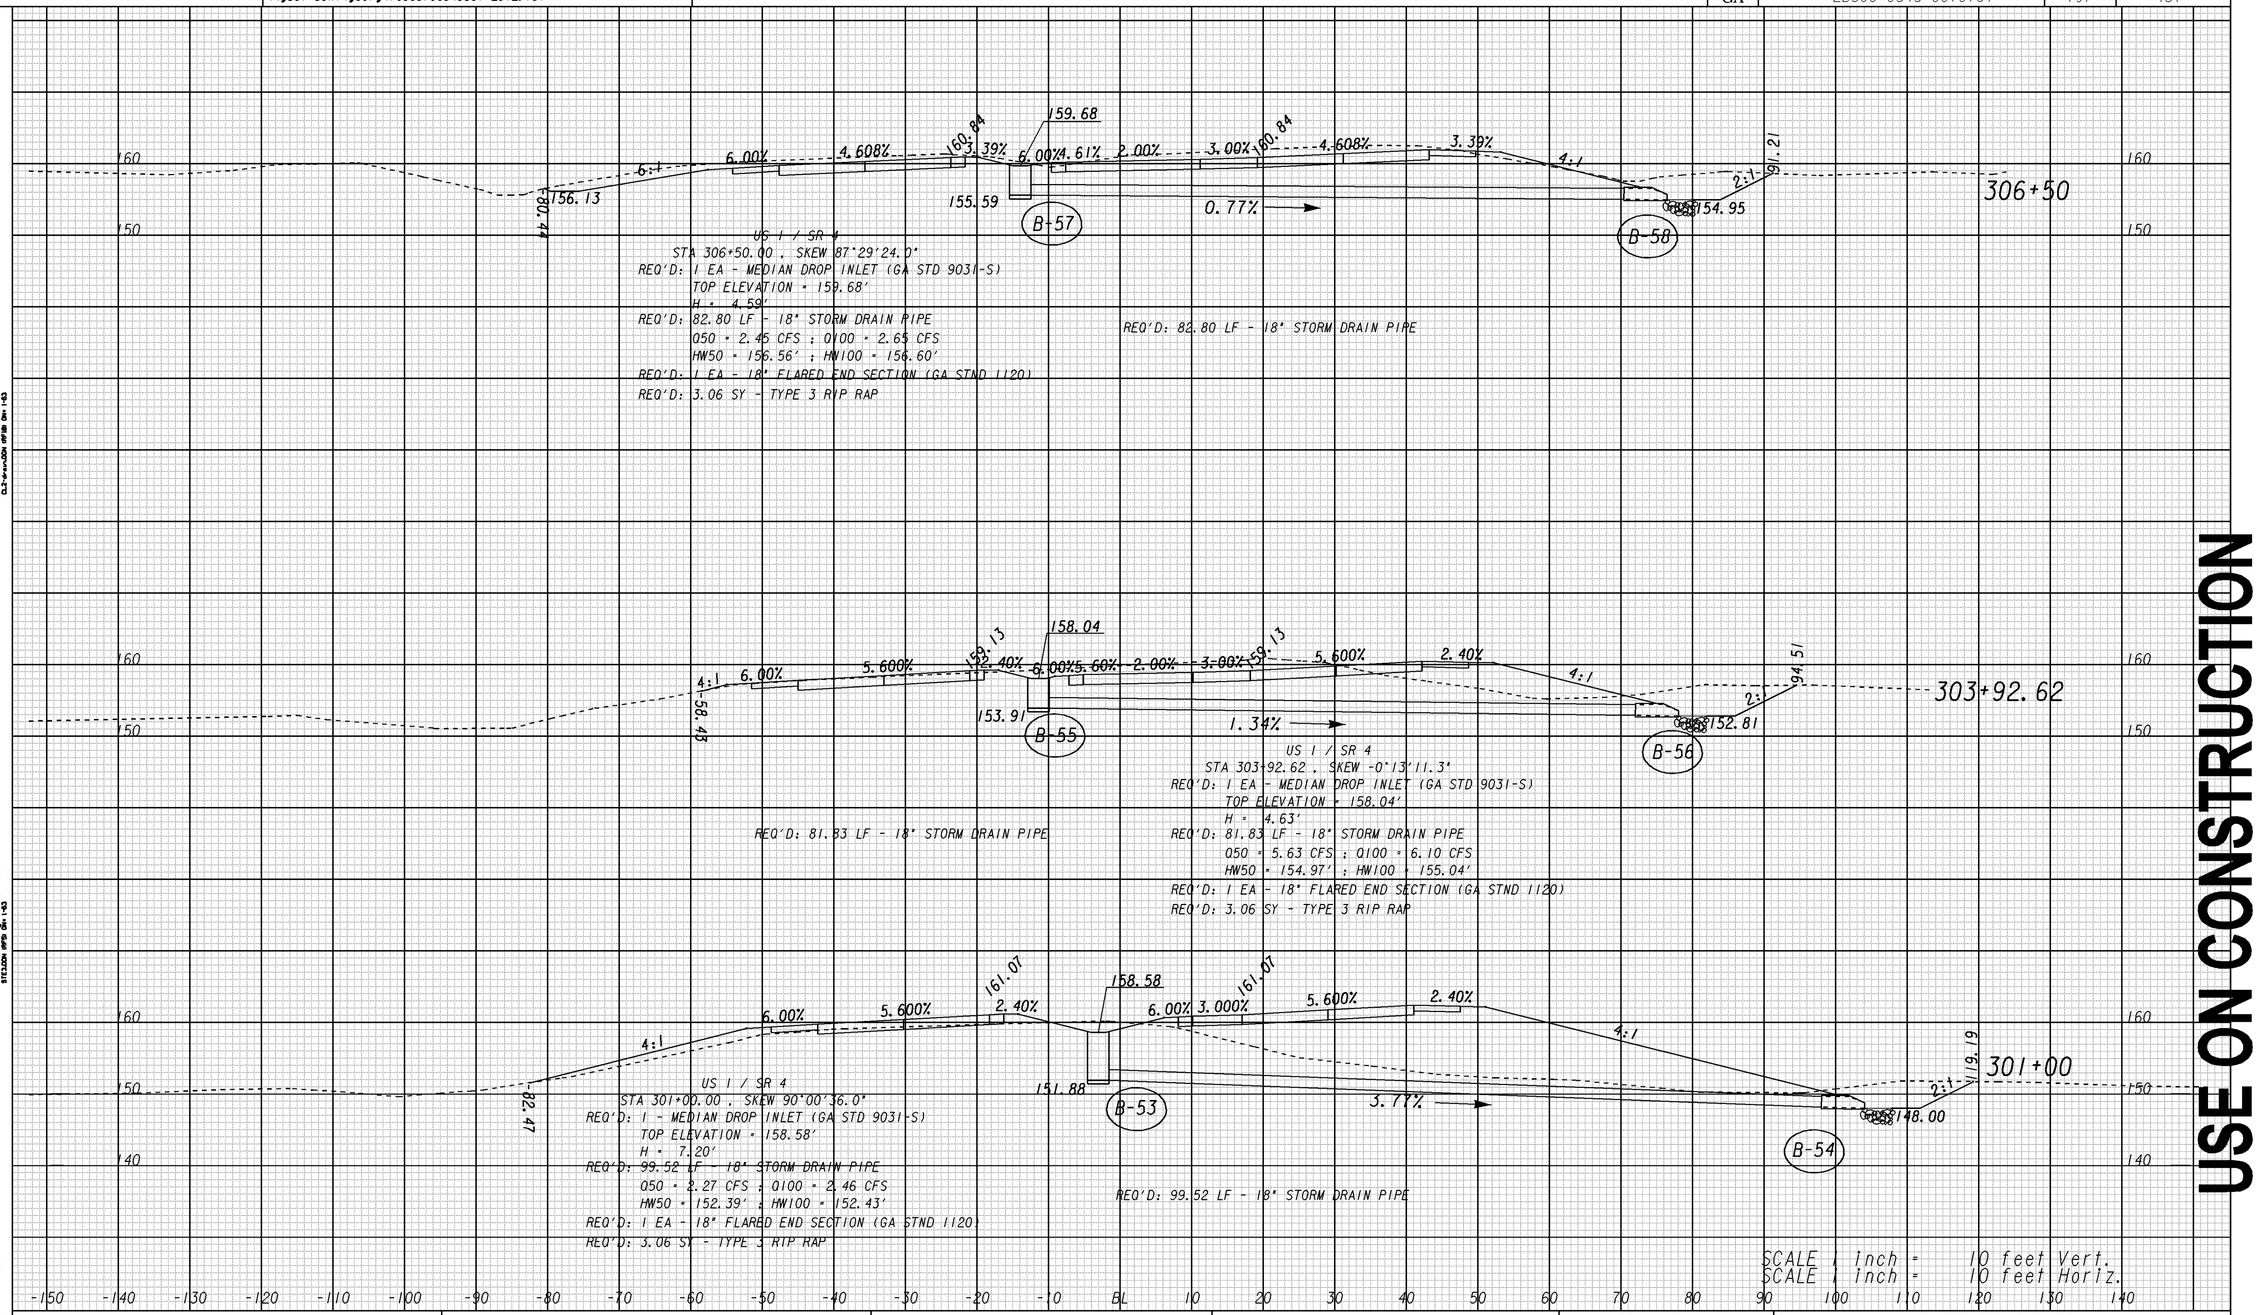

SCALE 1 inch = 10 feet Vert.
SCALE 1 inch = 10 feet Horiz.

USE ON CONSTRUCTION

221910

GEORGIA
DEPARTMENT OF TRANSPORTATION

REVISION DATES		
05-08-12		

STATE OF GEORGIA
DEPARTMENT OF TRANSPORTATION
OFFICE: ROADWAY DESIGN

DRAINAGE PROFILES

U.S. 1 / S.R. 4

DRAWING No. 22-007

5/9/2012 9:01:55 AM \\GDOT-DSN1\GOPLOT\GCF\GGC.gcf clovelace M:\221910 - SR 4 (unit 18)\design\221910DP01-7.prf