2/16/2012 Thu Feb 16 09:46:32 2012 clovelace	\\Gdot-dsn1\GOCFG\resources\Gdot2007_Klp.TBL	M:\221910 - SR 4 (unit 18)\design\221910er01.dgn	STATE	PROJECT NUMBER	SHEET NO.	TOTAL SHEETS
			GA	EDS00-0545-00(018)	398	431

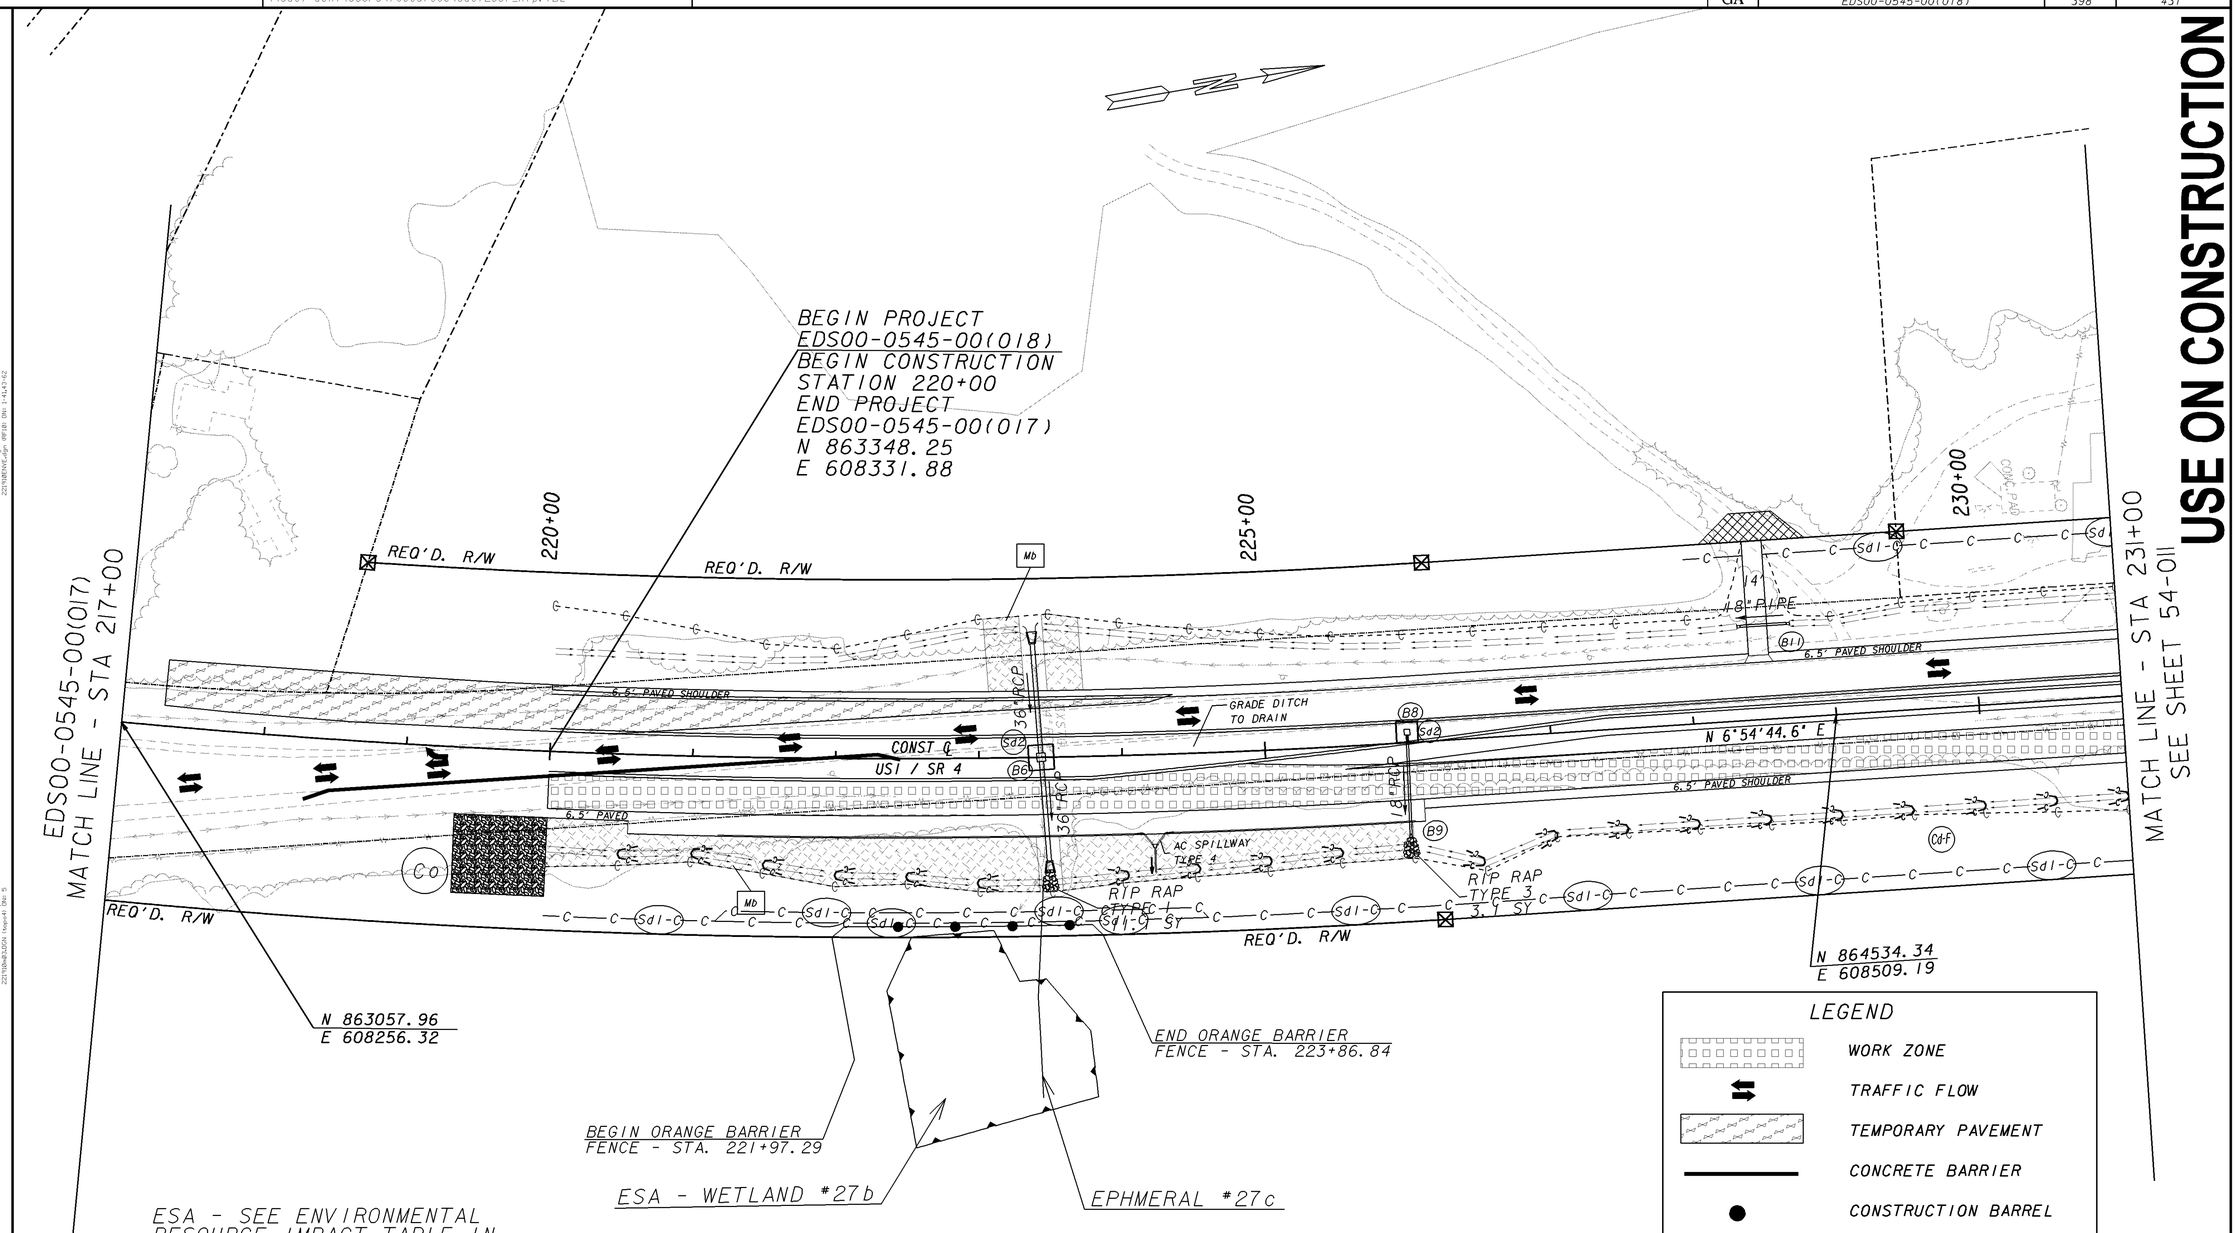

STAGE 1 BMP LOCATION DETAILS

PROPERTY AND EXISTING R/W LINE
REQUIRED R/W LINE
CONSTRUCTION LIMITS
EASEMENT FOR CONSTR & MAINTENANCE OF SLOPES
EASEMENT FOR CONSTR OF SLOPES
EASEMENT FOR CONSTR OF DRIVES

BEGIN LIMIT OF ACCESS.....BLA
END LIMIT OF ACCESS.....ELA
LIMIT OF ACCESS
REQ'D R/W & LIMIT OF ACCESS

GEORGIA
DEPARTMENT OF TRANSPORTATION

SCALE IN FEET
0 50 100 200

REVISION DATES		
02-16-12		

STATE OF GEORGIA
DEPARTMENT OF TRANSPORTATION
OFFICE: ROADWAY DESIGN
BMP LOCATION DETAILS
U.S. 1 / S.R. 4
STAGE 1

DRAWING No. 54-010

1/5/2009 GPLN