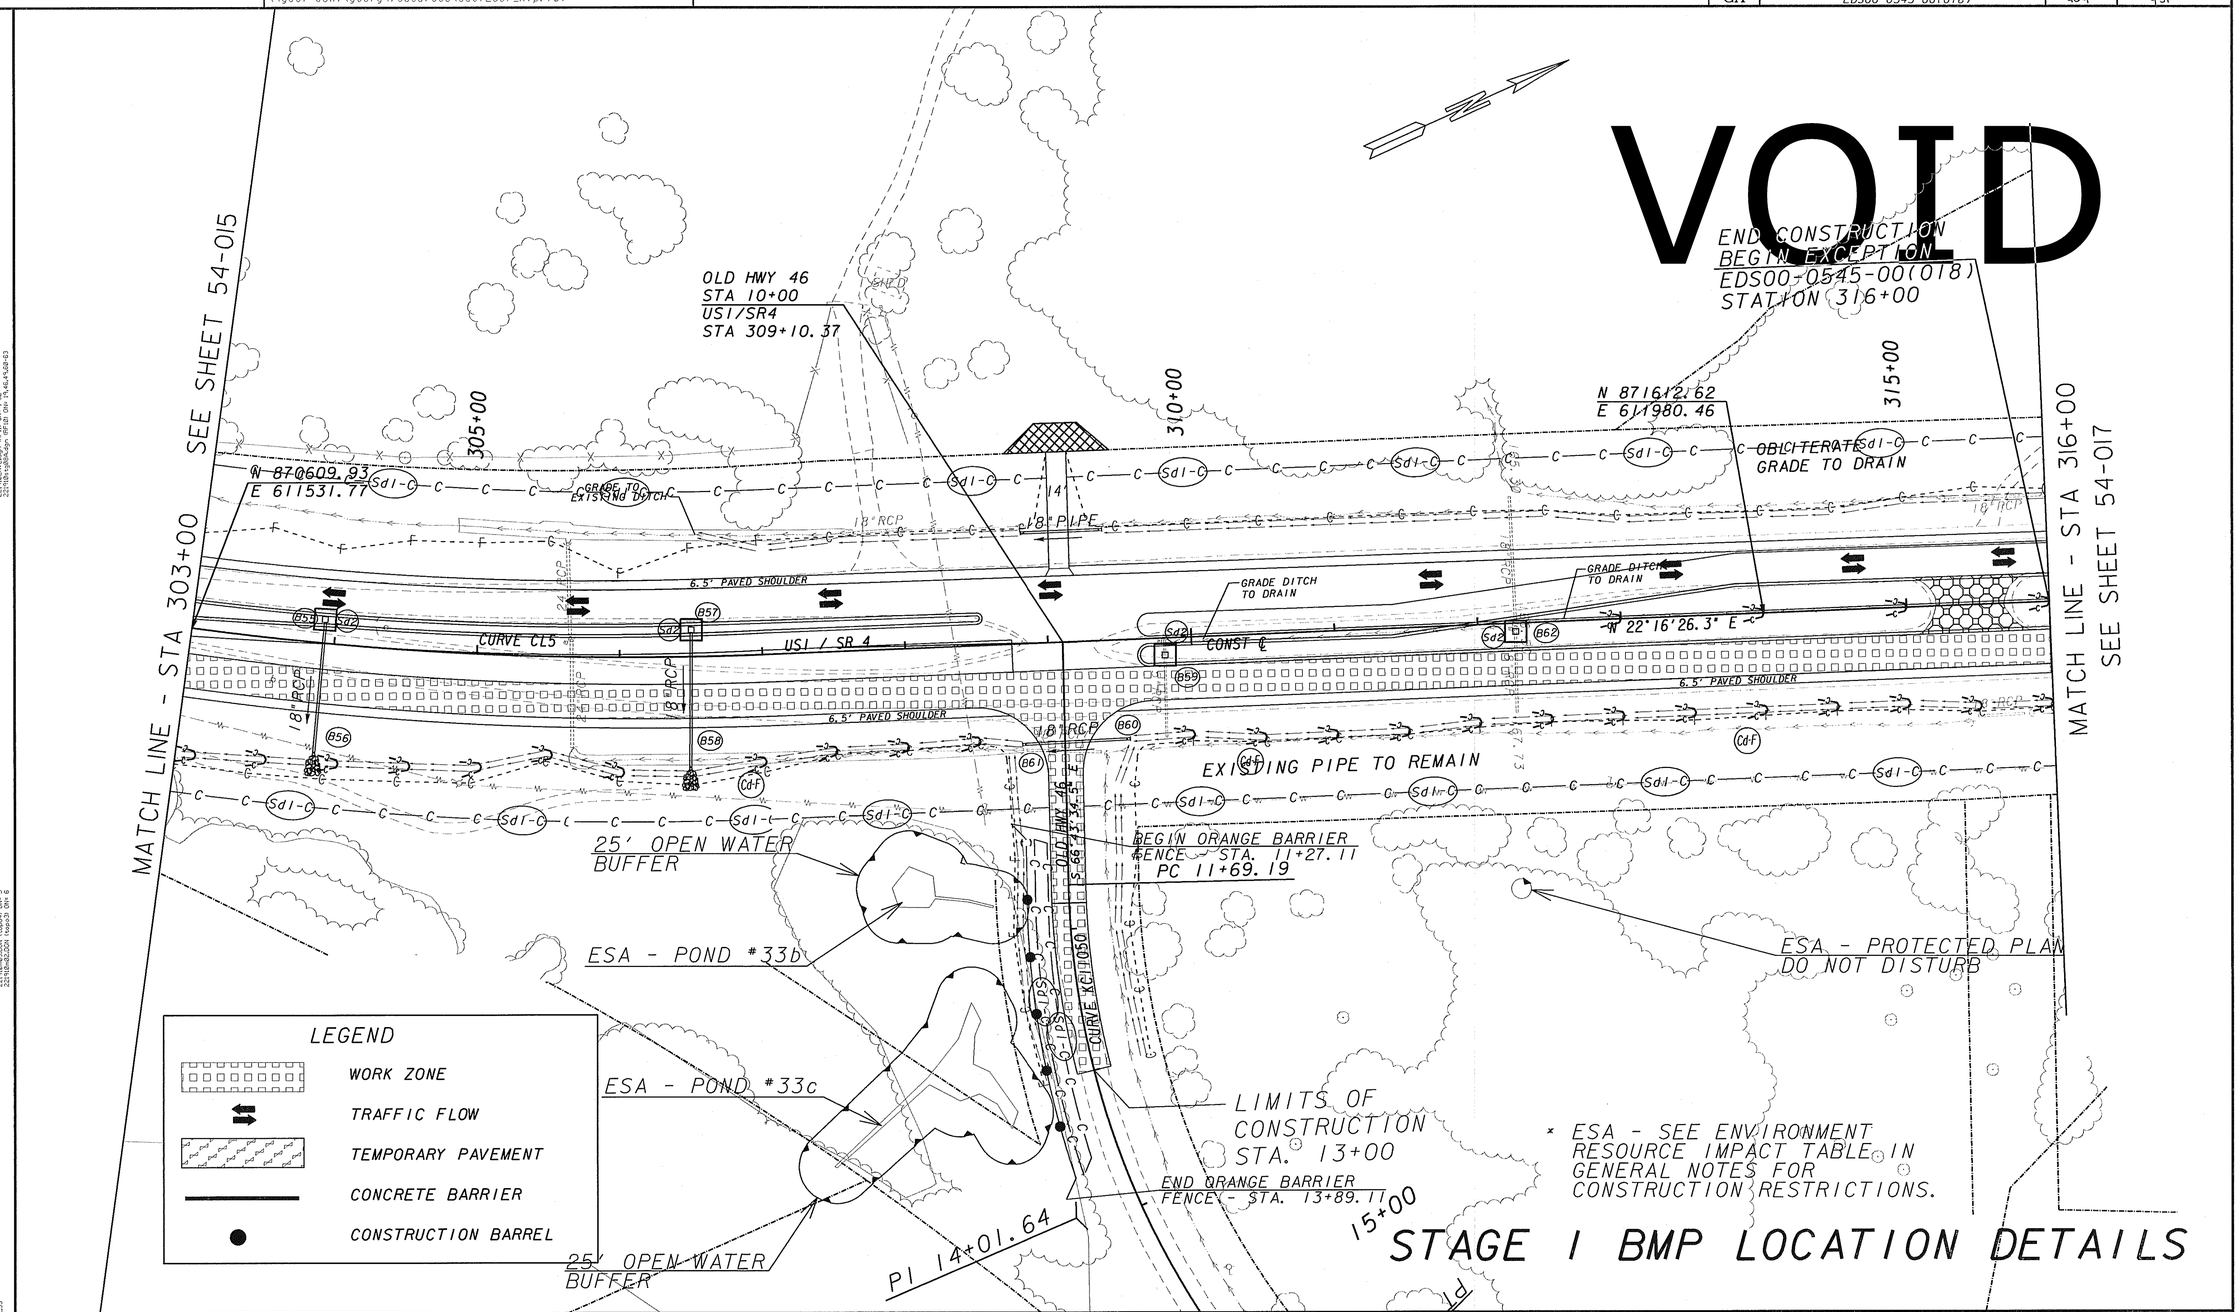


| | |
|---|---|
| PROPERTY AND EXISTING R/W LINE | -----P----- |
| REQUIRED R/W LINE | ——— |
| CONSTRUCTION LIMITS | --C--F-- |
| EASEMENT FOR CONSTR & MAINTENANCE OF SLOPES | |
| EASEMENT FOR CONSTR OF SLOPES | |
| EASEMENT FOR CONSTR OF DRIVES | |

| | |
|---|---|
| BEGIN LIMIT OF ACCESS | BLA |
| END LIMIT OF ACCESS | ELA |
| LIMIT OF ACCESS | |
| REQ'D R/W & LIMIT OF ACCESS | |

**GEORGIA**
**DEPARTMENT OF TRANSPORTATION**

SCALE IN FEET
0 50 100 200

REVISION DATES

STATE OF GEORGIA
DEPARTMENT OF TRANSPORTATION
OFFICE: ROADWAY DESIGN

**BMP LOCATION DETAILS**

SR 4 / US 1
STAGE 1

DRAWING No. 54-016