10/25/2011 clovelace	Tue Oct 25 10:45:38 2011	\\Gdot-dsn1\GOCFG\resources\Gdot2007_K1p.TBL	M:\221910 - SR 4 (unit 18)\design\221910ER10.dgn

STATE	PROJECT NUMBER	SHEET NO.	TOTAL SHEETS
GA	EDS00-0545-00(018)	408	431

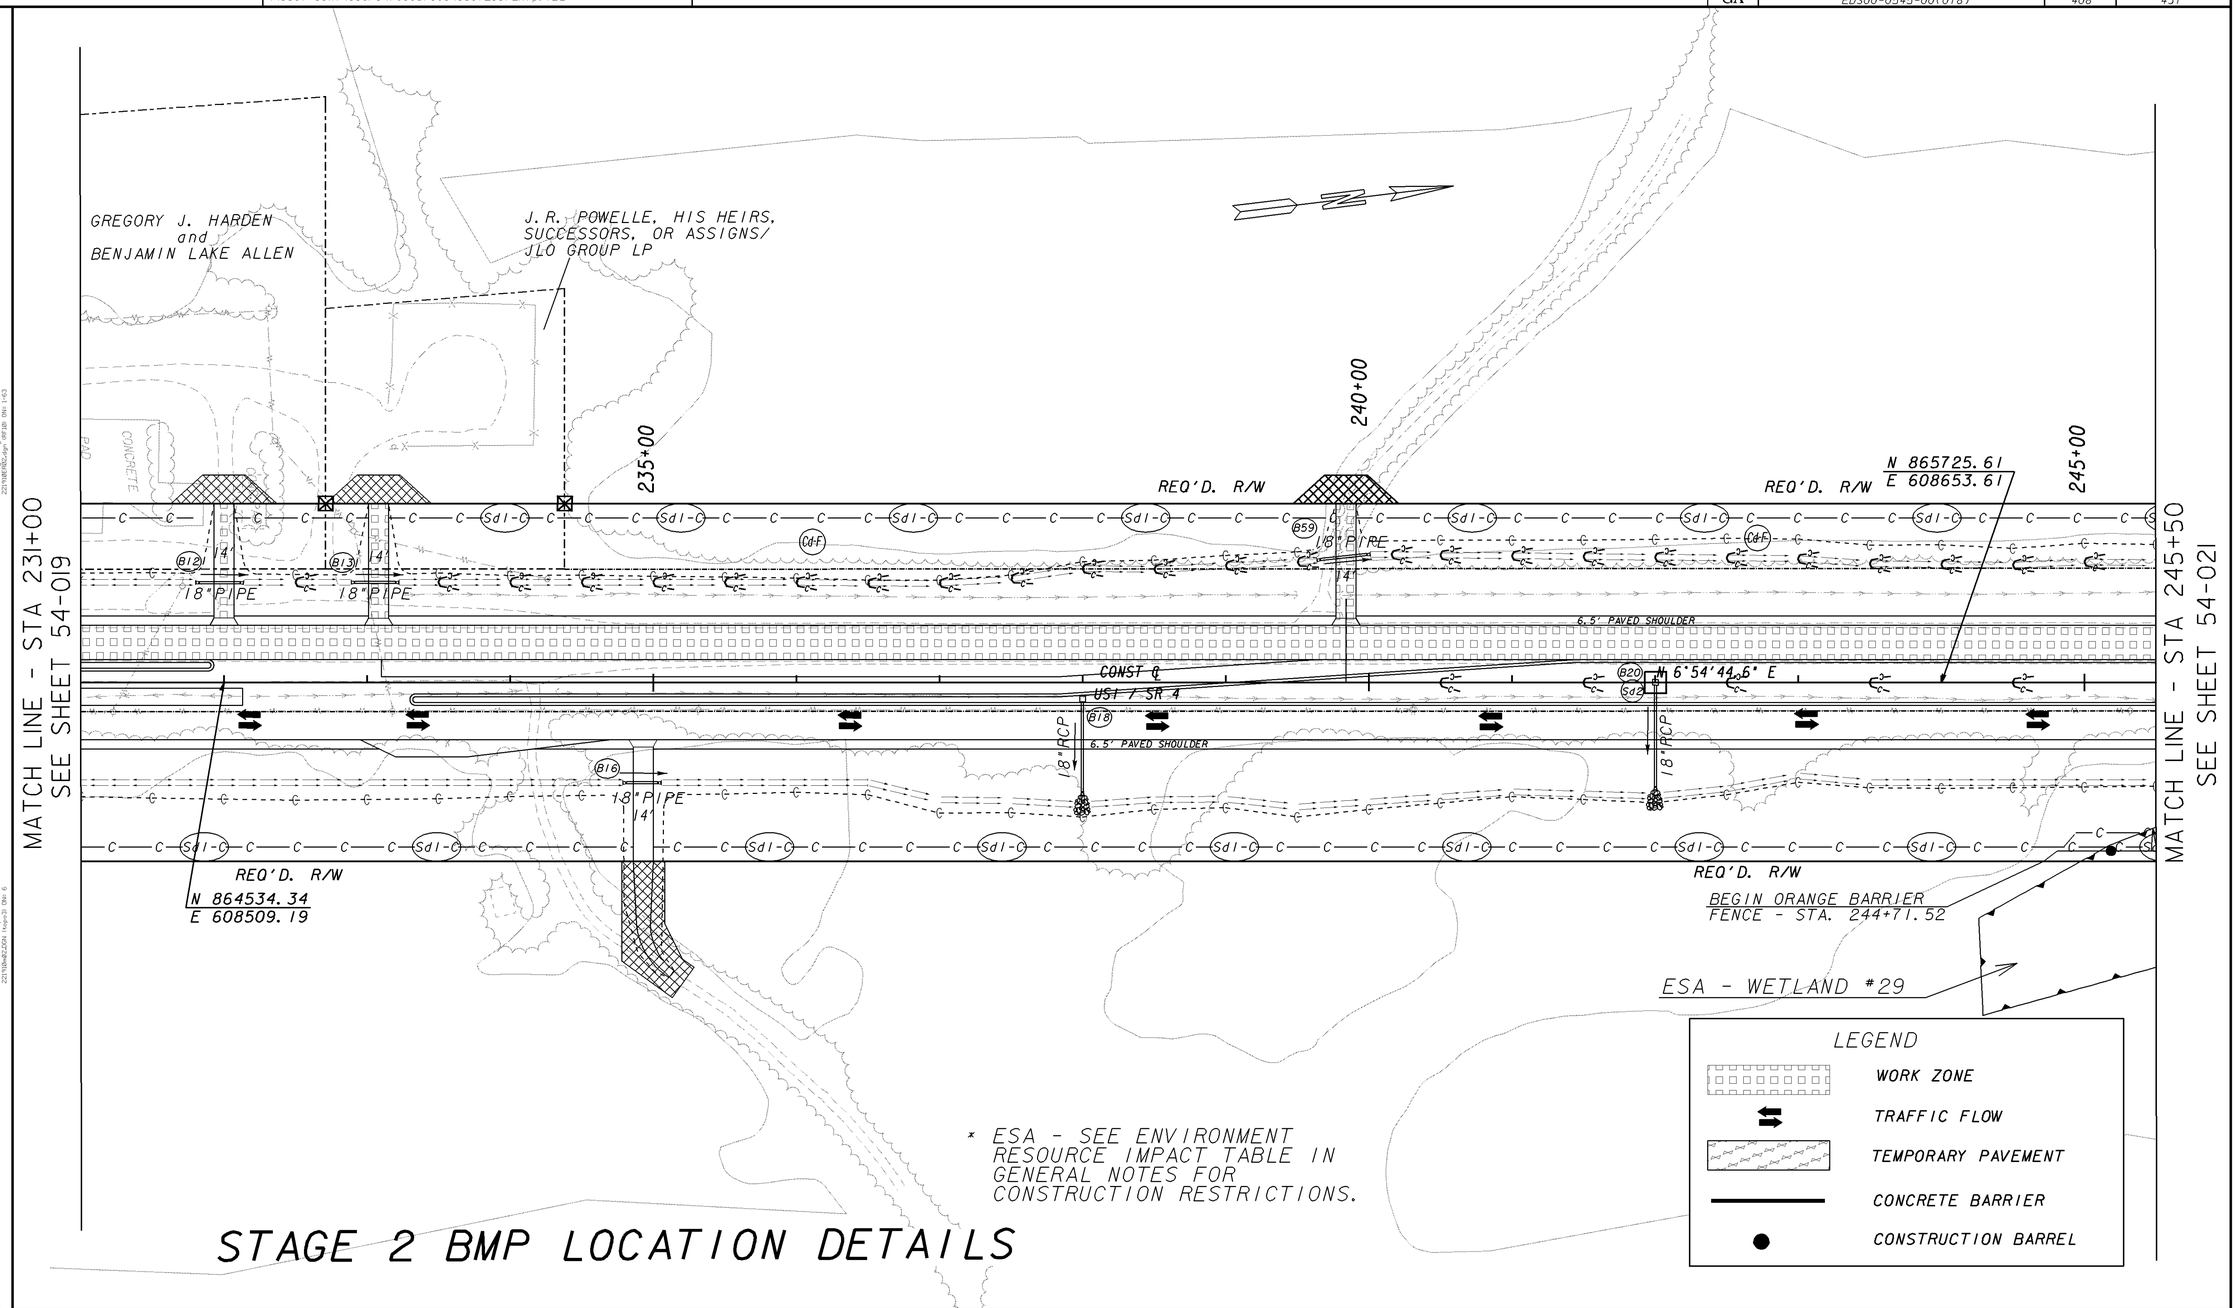

STAGE 2 BMP LOCATION DETAILS

PROPERTY AND EXISTING R/W LINE
REQUIRED R/W LINE
CONSTRUCTION LIMITS
EASEMENT FOR CONSTR & MAINTENANCE OF SLOPES
EASEMENT FOR CONSTR OF SLOPES
EASEMENT FOR CONSTR OF DRIVES

BEGIN LIMIT OF ACCESS.....BLA
END LIMIT OF ACCESS.....ELA
LIMIT OF ACCESS
REQ'D R/W & LIMIT OF ACCESS

GEORGIA
DEPARTMENT OF TRANSPORTATION

SCALE IN FEET
0 50 100 200

REVISION DATES		
10-21-11		

STATE OF GEORGIA
DEPARTMENT OF TRANSPORTATION
OFFICE: ROADWAY DESIGN

BMP LOCATION DETAILS

SR 4 / US 1
STAGE 2

DRAWING NO. 54-020

1/5/2009 GPLN