STATE	PROJECT NUMBER	SHEET NO.	TOTAL SHEETS
GA	STP00-0066-01(029)	75	296

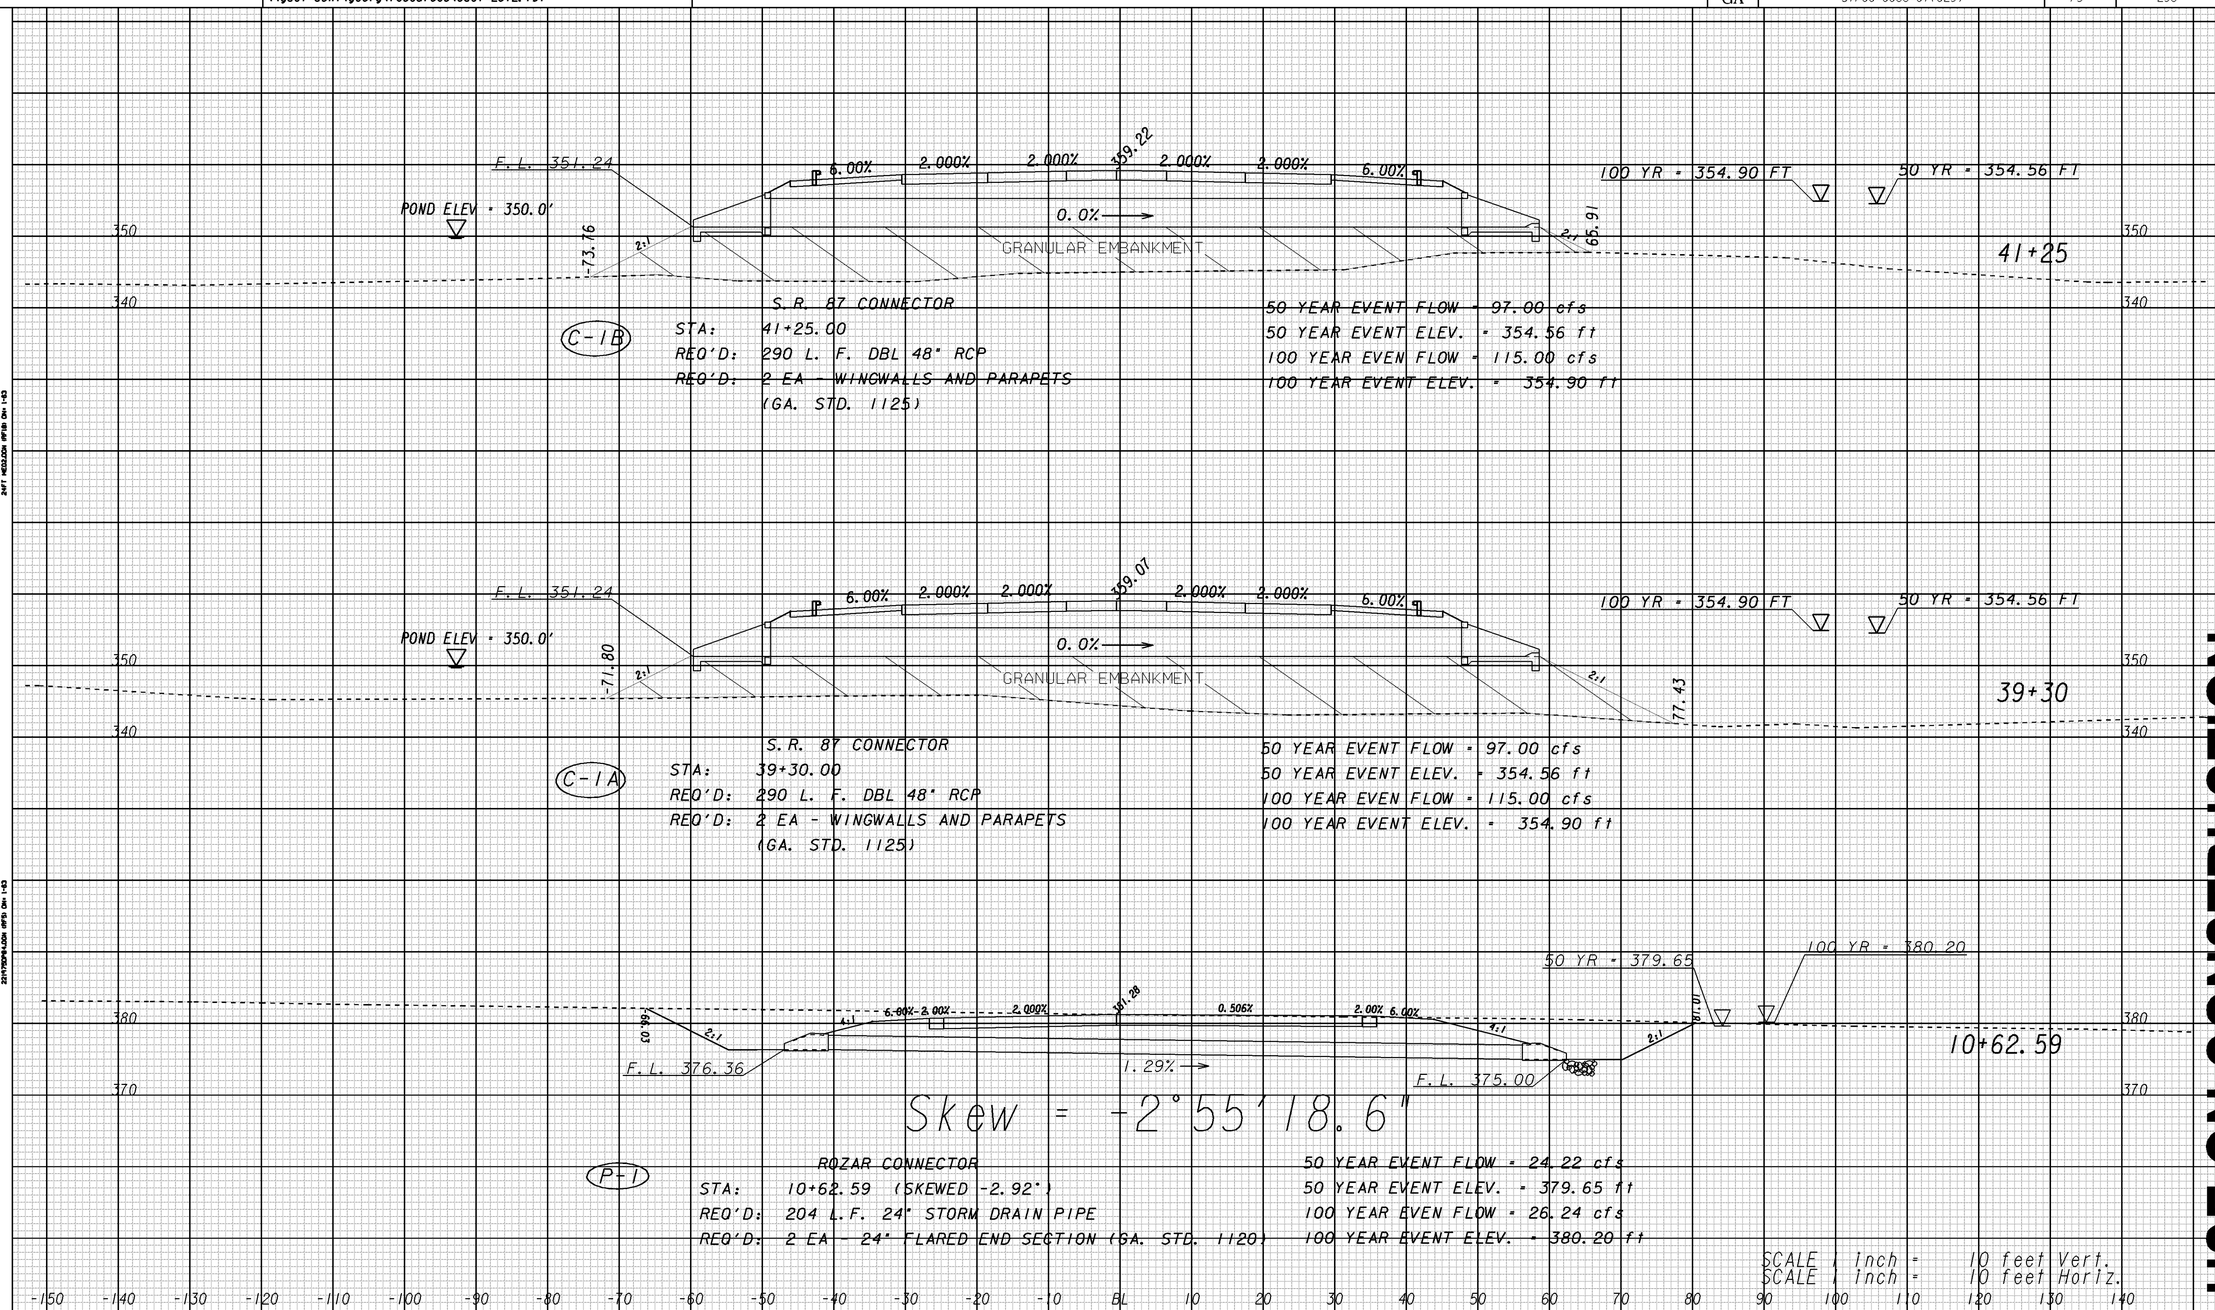

USE ON CONSTRUCTION

221975

GEORGIA
DEPARTMENT OF TRANSPORTATION

REVISION DATES		
12/12/13		

STATE OF GEORGIA
DEPARTMENT OF TRANSPORTATION
OFFICE: ROADWAY DESIGN

DRAINAGE PROFILES

DRAWING No. 22-001