VOID

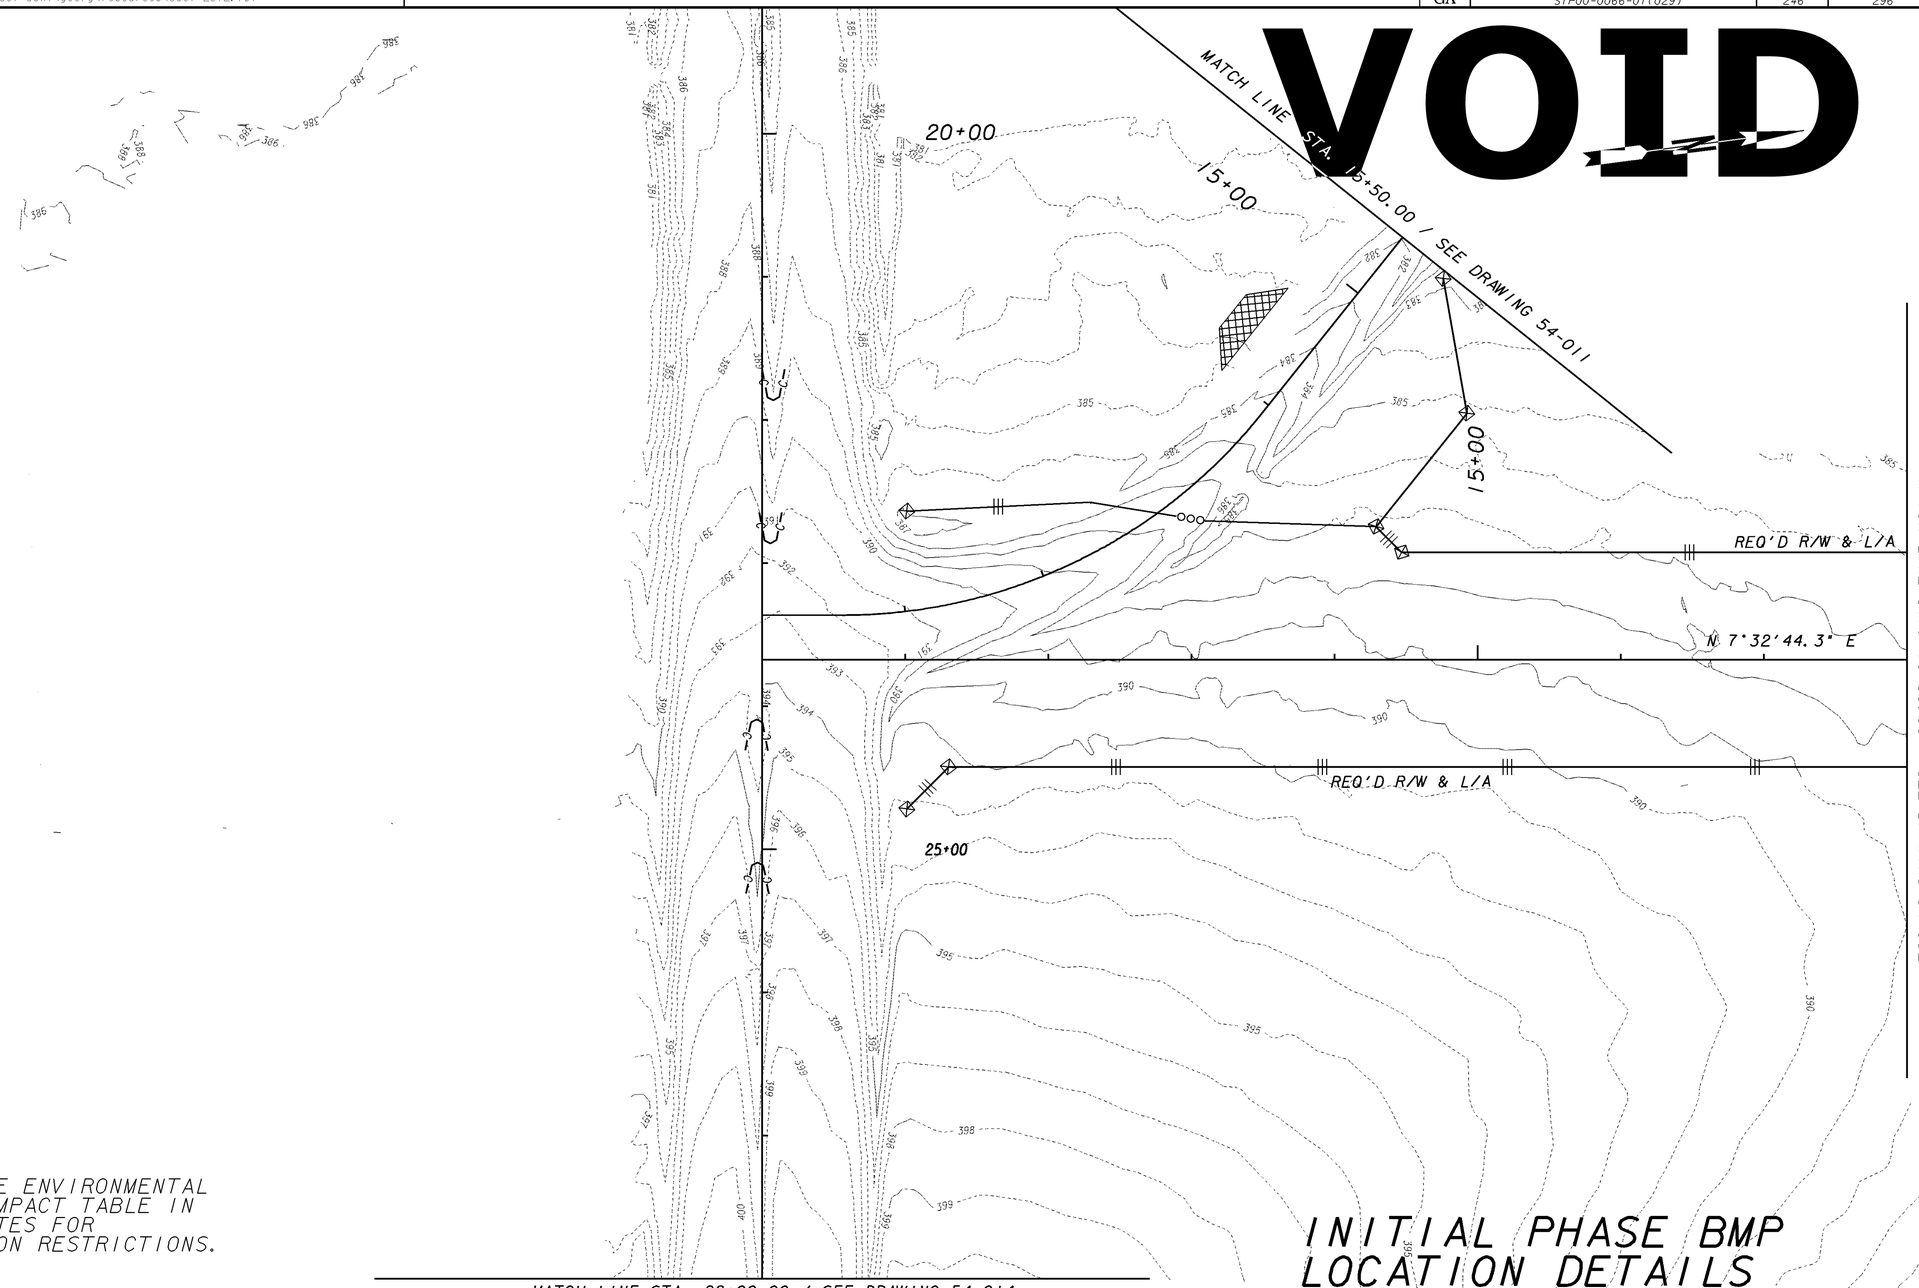

ESA'S - SEE ENVIRONMENTAL RESOURCE IMPACT TABLE IN GENERAL NOTES FOR CONSTRUCTION RESTRICTIONS.

INITIAL PHASE BMP LOCATION DETAILS

PROPOSED CONSTRUCTION

EROSION CONTROL MATS

360 CONTOUR LINE, EXIST

360 CONTOUR LINE, FINISH

—C——C—Sdl-C—C— SILT FENCE - TYPE C

ORANGE BARRIER FENCE

Co CONSTRUCTION EXIT

SbF FLOATING BARRIER FENCE

GEORGIA
DEPARTMENT OF TRANSPORTATION

SCALE IN FEET
0 50 100 200

REVISION DATES		

STATE OF GEORGIA
DEPARTMENT OF TRANSPORTATION

OFFICE: ROADWAY DESIGN

BMP LOCATION DETAILS

SR 87 CONN / EASTMAN BYPASS
INITIAL PHASE

DRAWING No. 54-001

3/1/2007 GPLN