STATE	PROJECT NUMBER	SHEET NO.	TOTAL SHEETS
GA	STP00-0066-01(029)	253	296

VOID

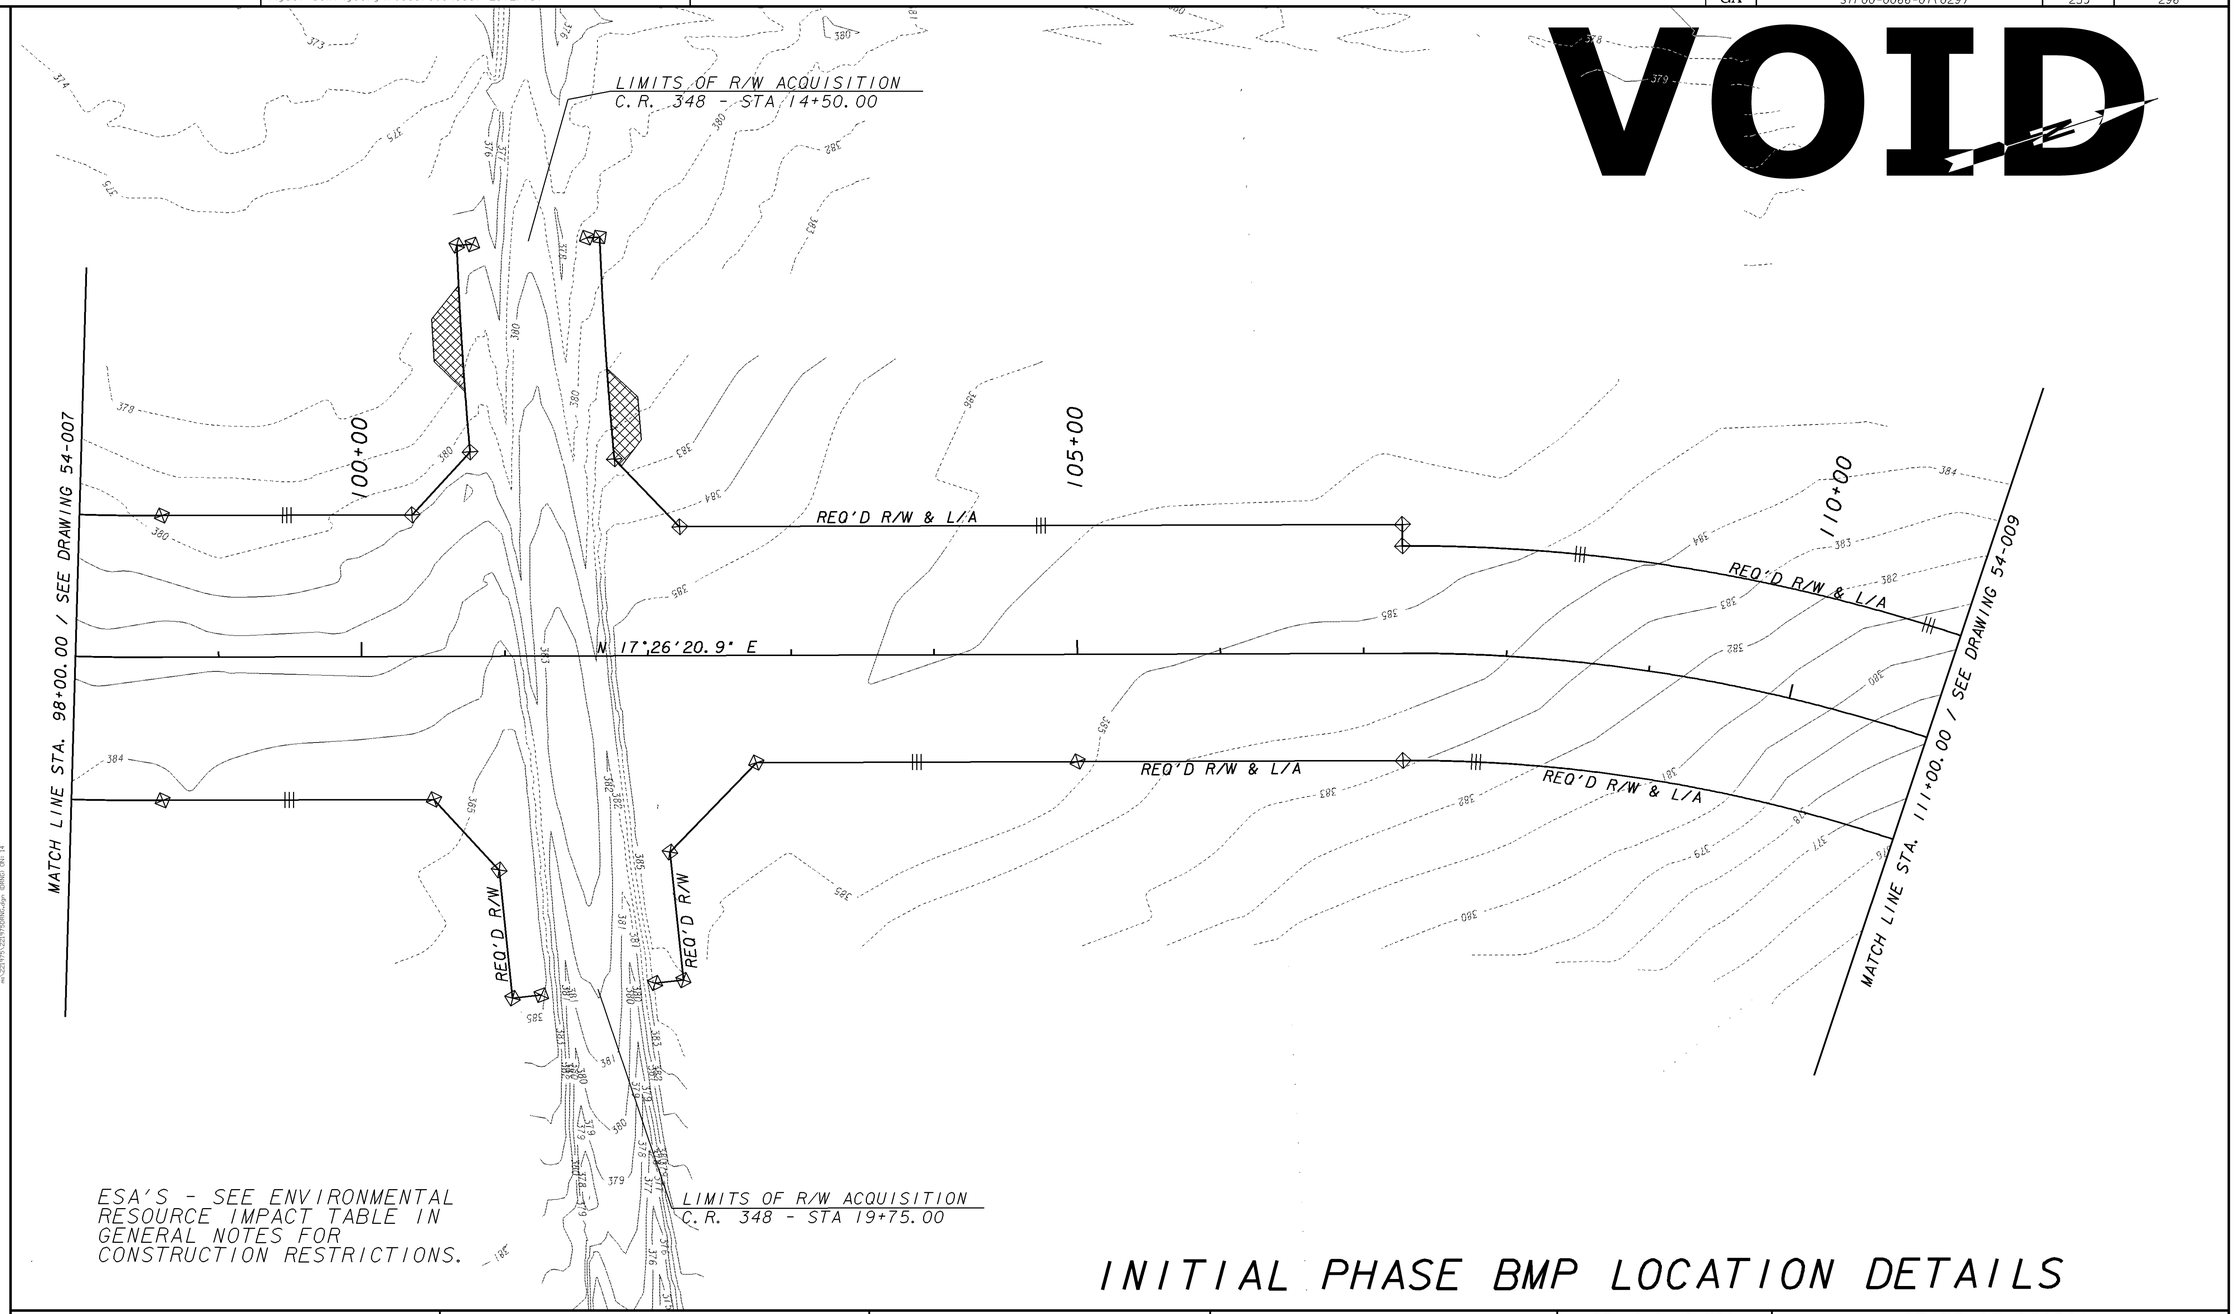

ESA'S - SEE ENVIRONMENTAL RESOURCE IMPACT TABLE IN GENERAL NOTES FOR CONSTRUCTION RESTRICTIONS.

INITIAL PHASE BMP LOCATION DETAILS

PROPOSED CONSTRUCTION
EROSION CONTROL MATS
360 CONTOUR LINE, EXIST
360 CONTOUR LINE, FINISH
SILT FENCE - TYPE C
ORANGE BARRIER FENCE
CONSTRUCTION EXIT
FLOATING BARRIER FENCE

GEORGIA
DEPARTMENT OF TRANSPORTATION

SCALE IN FEET
0 50 100 200

REVISION DATES

STATE OF GEORGIA
DEPARTMENT OF TRANSPORTATION
OFFICE: ROADWAY DESIGN
BMP LOCATION DETAILS
SR 87 CONN / EASTMAN BYPASS
INITIAL PHASE
DRAWING NO. 54-008

3/1/2007 GPLN