8/6/2013 clovelace	Tue Aug 06 15:44:41 2013	\\gdot-dsn1\gocfg\resources\Gdot-2012.tbl	m:\221975\221975ER09.dgn	STATE	PROJECT NUMBER	SHEET NO.	TOTAL SHEETS
				GA	STP00-0066-01(029)	254	296

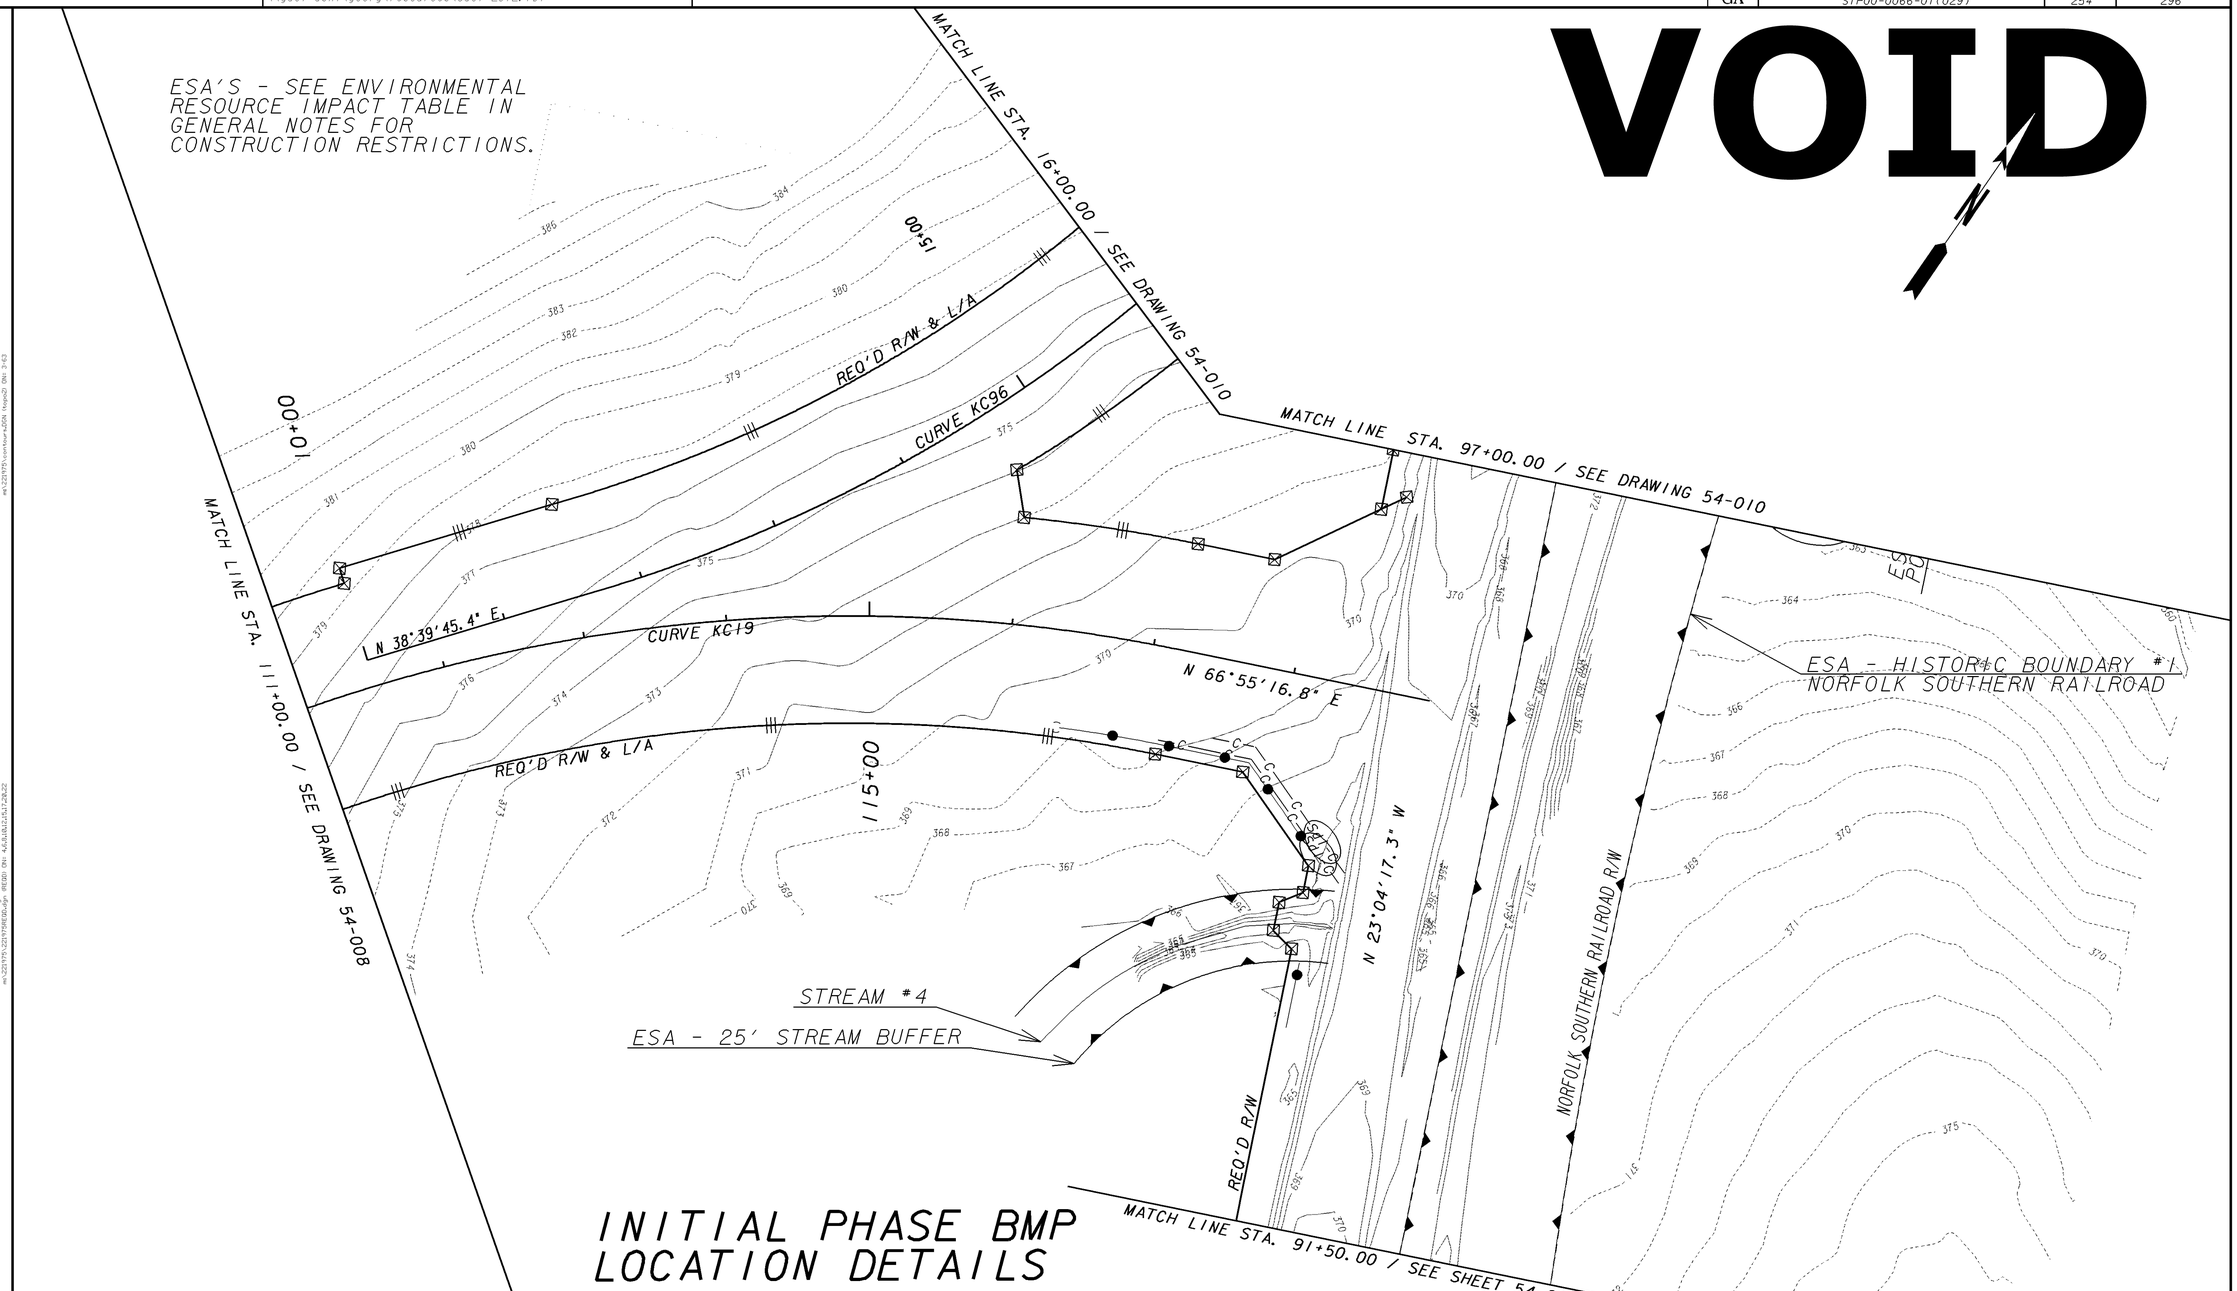

INITIAL PHASE BMP LOCATION DETAILS

PROPOSED CONSTRUCTION

EROSION CONTROL MATS

360 CONTOUR LINE, EXIST

360 CONTOUR LINE, FINISH

—C—C—Sdl-C—C— SILT FENCE - TYPE C

ORANGE BARRIER FENCE

Co CONSTRUCTION EXIT

SbF FLOATING BARRIER FENCE

GEORGIA
DEPARTMENT OF TRANSPORTATION

SCALE IN FEET
0 50 100 200

REVISION DATES

STATE OF GEORGIA
DEPARTMENT OF TRANSPORTATION

OFFICE: ROADWAY DESIGN

BMP LOCATION DETAILS

SR 87 CONN / EASTMAN BYPASS
INITIAL PHASE

DRAWING No. 54-009

3/1/2007 GPLN