STATE	PROJECT NUMBER	SHEET NO.	TOTAL SHEETS
GA	STP00-0066-01(029)	267	296

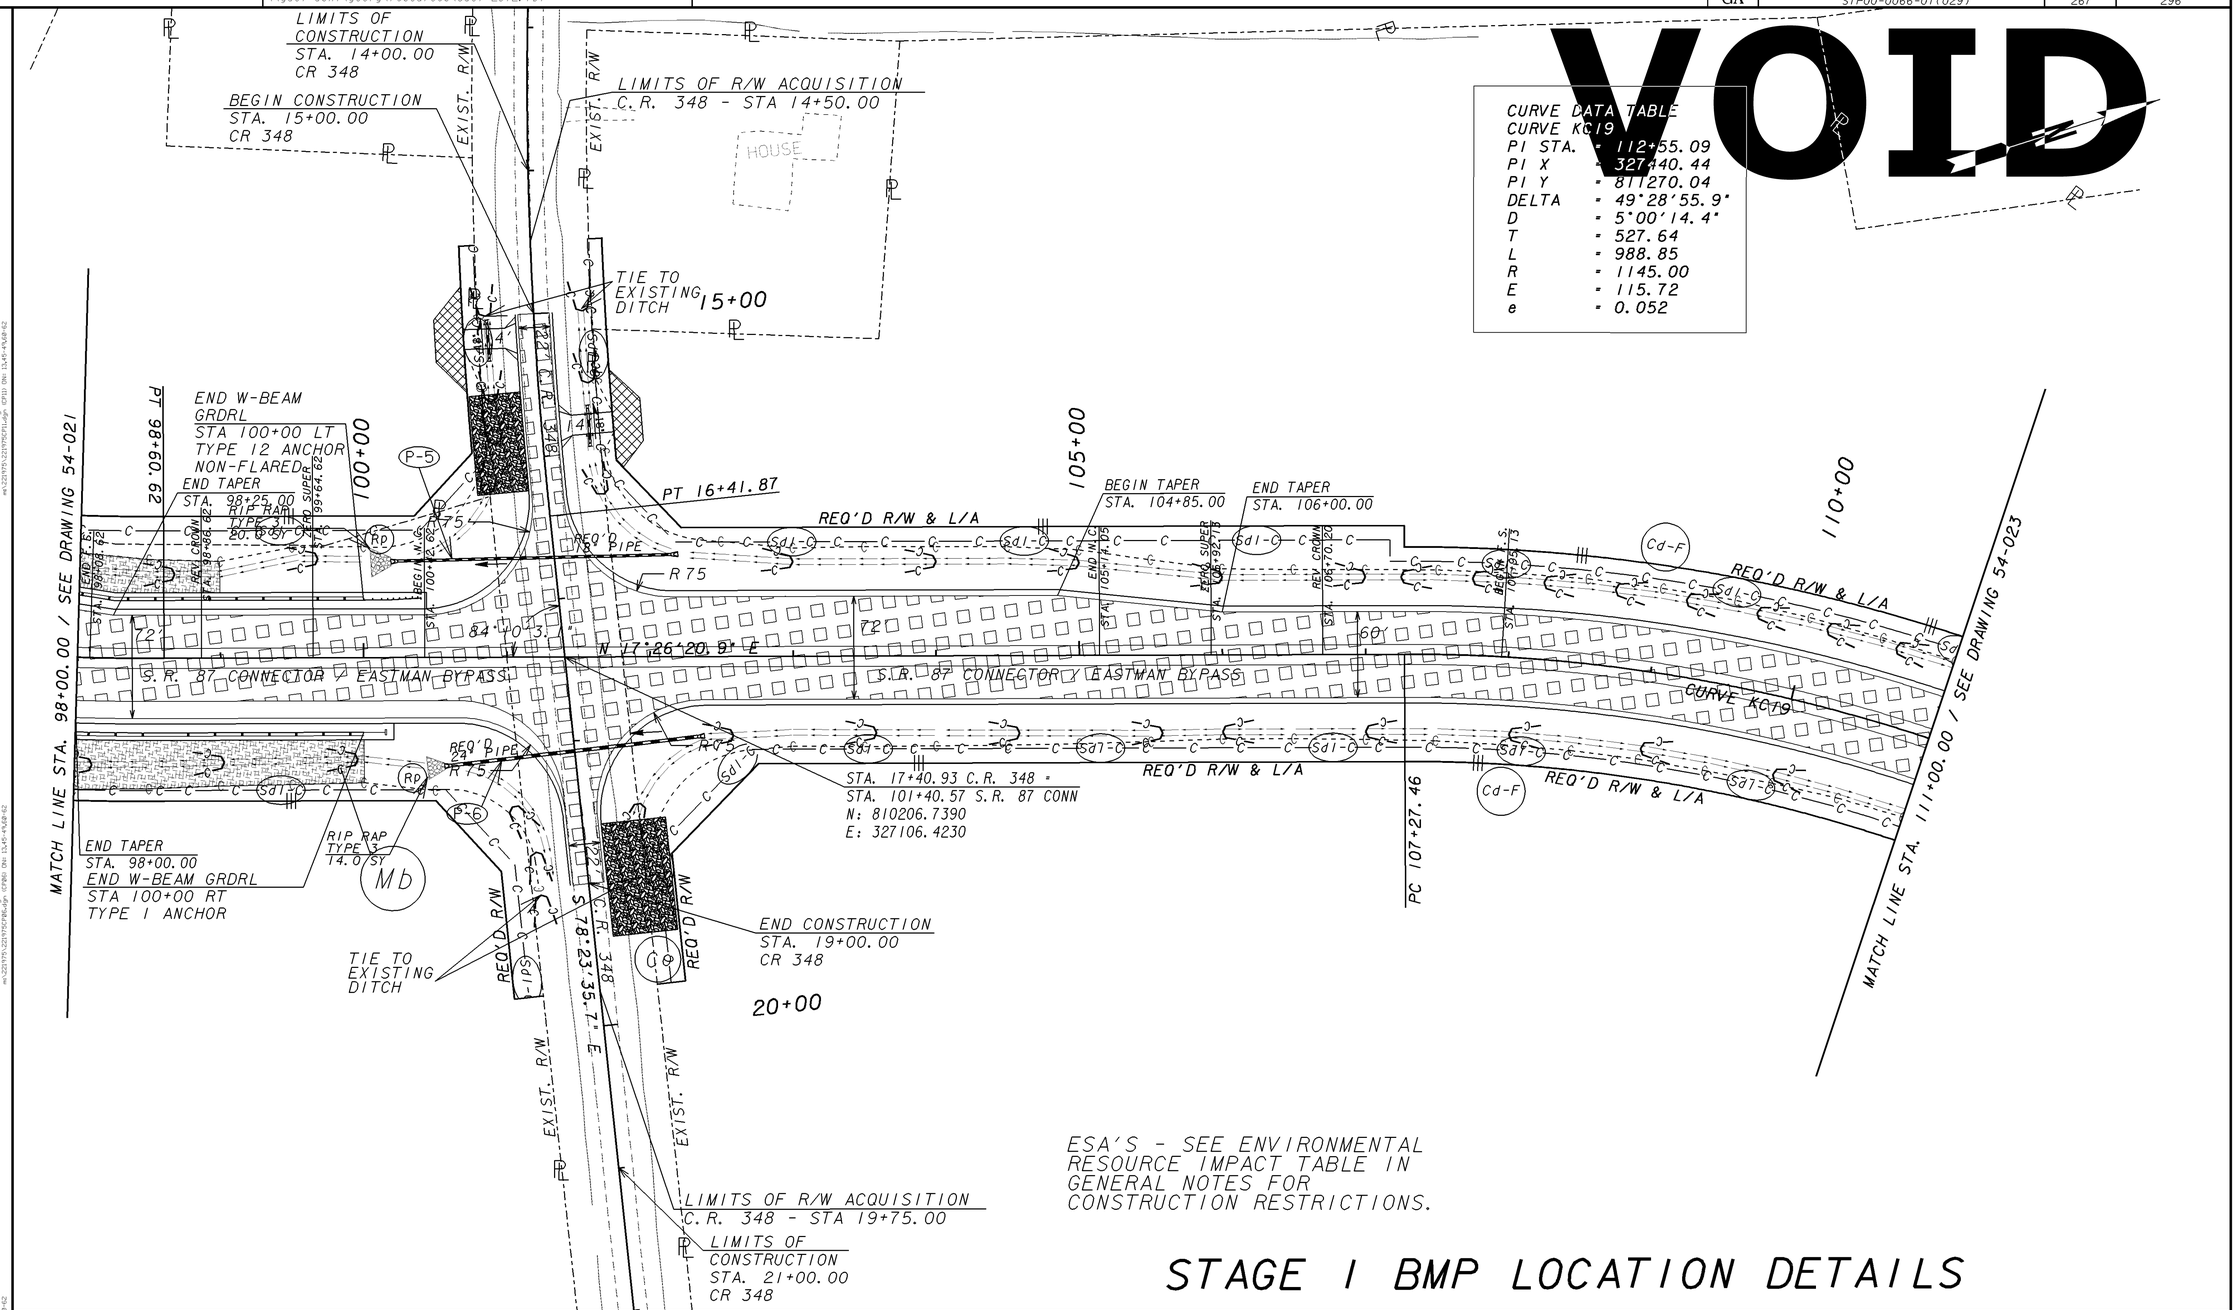

ESA'S - SEE ENVIRONMENTAL RESOURCE IMPACT TABLE IN GENERAL NOTES FOR CONSTRUCTION RESTRICTIONS.

STAGE 1 BMP LOCATION DETAILS

PROPOSED CONSTRUCTION
TEMPORARY PAVEMENT
EROSION CONTROL MATS

SILT FENCE - TYPE C
ORANGE BARRIER FENCE
CONSTRUCTION EXIT
FLOATING BARRIER FENCE

GEORGIA
DEPARTMENT OF TRANSPORTATION

SCALE IN FEET
0 50 100 200

REVISION DATES

STATE OF GEORGIA
DEPARTMENT OF TRANSPORTATION
OFFICE: ROADWAY DESIGN
BMP LOCATION DETAILS
SR 87 CONN / EASTMAN BYPASS
STAGE 1

DRAWING No. 54-022

3/1/2007 GPLN