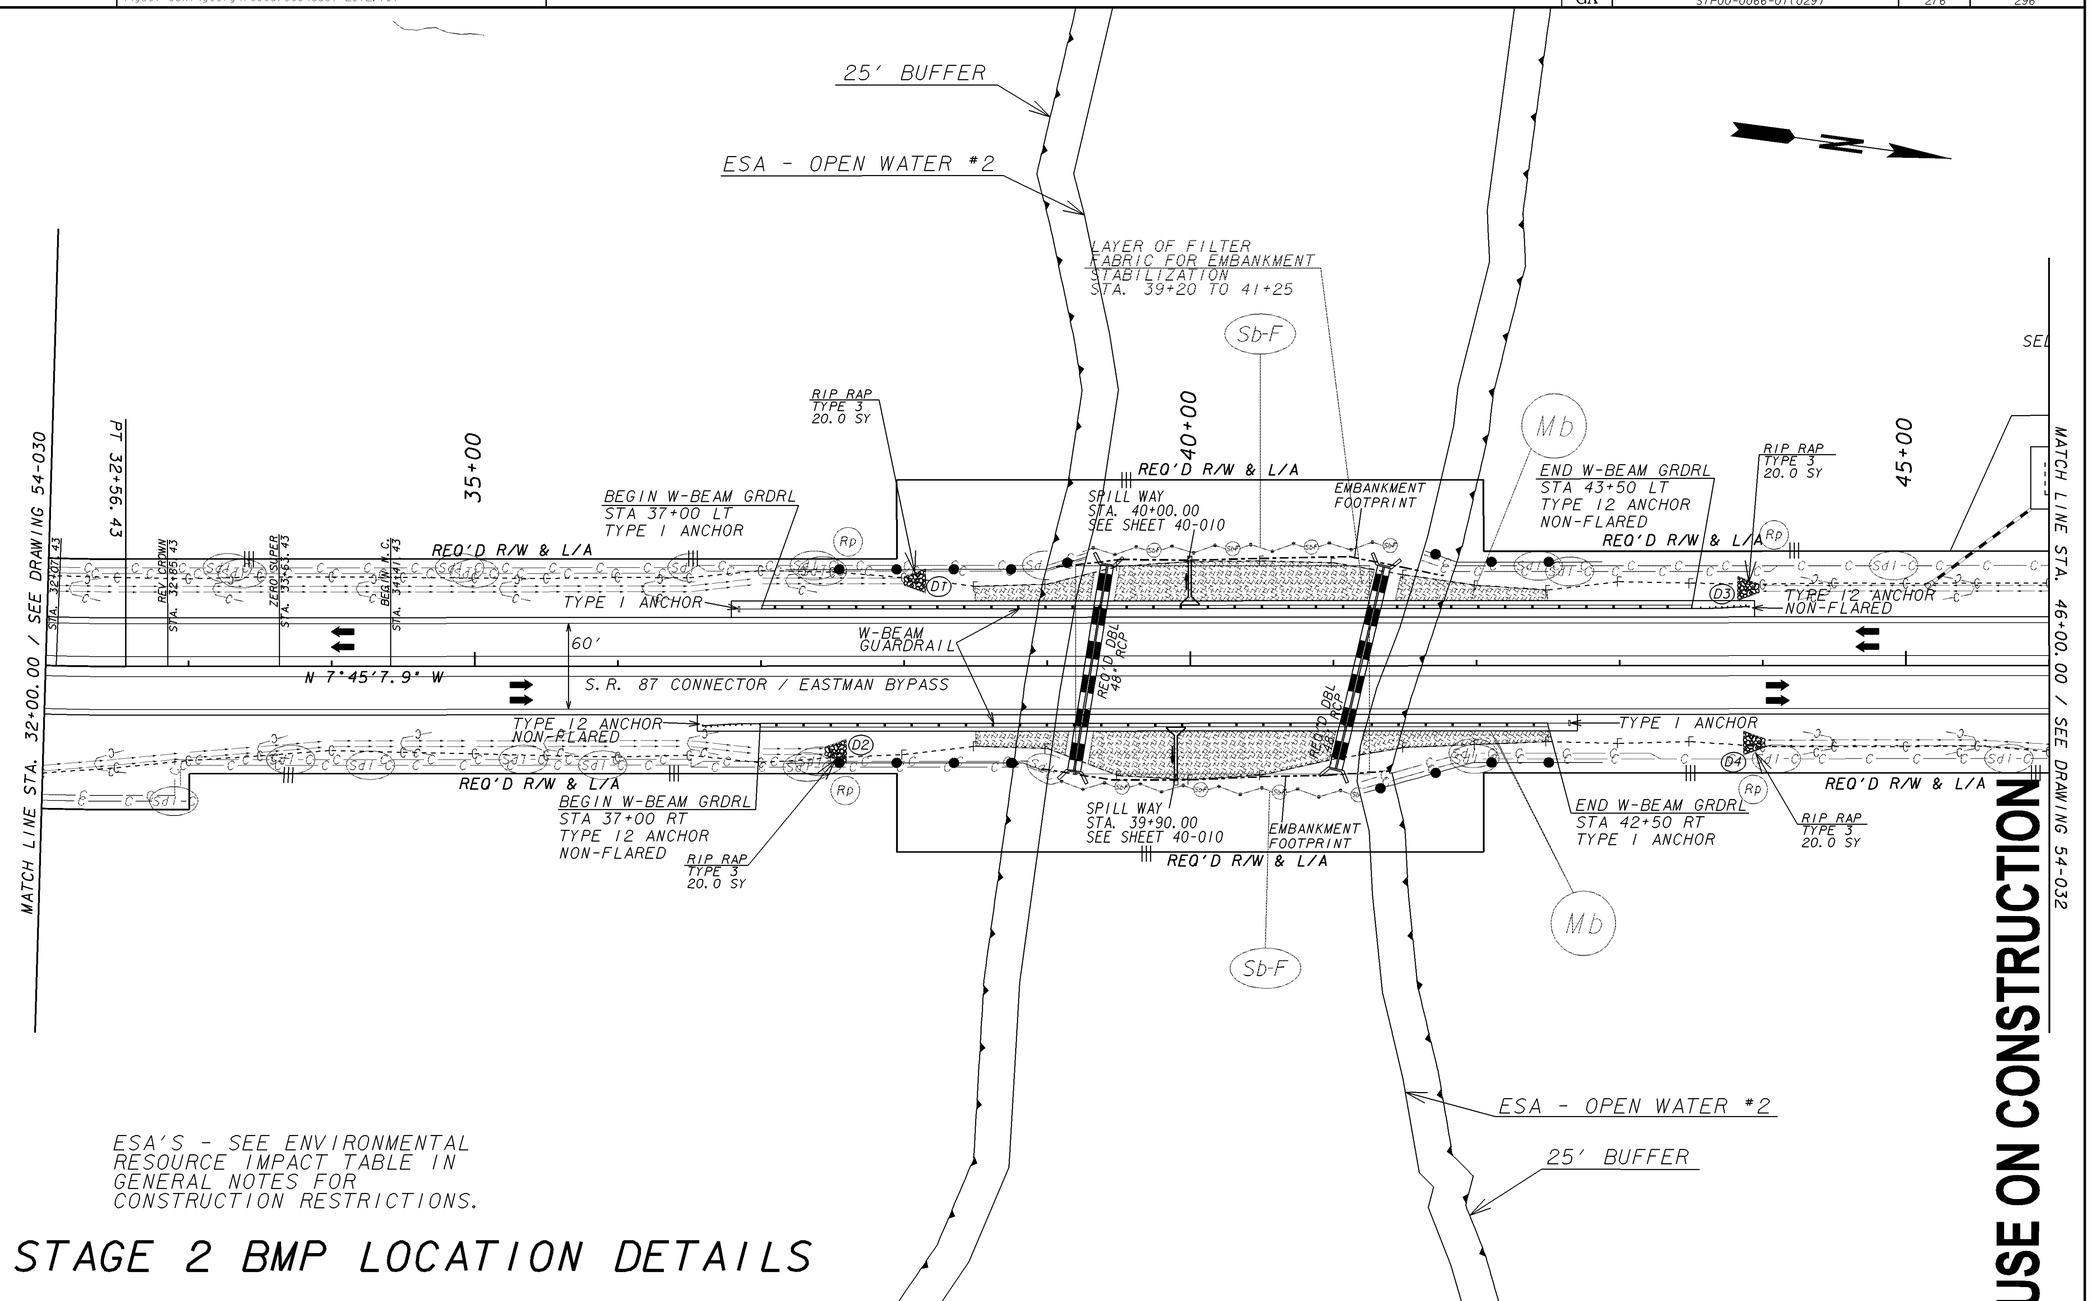

ESA'S - SEE ENVIRONMENTAL RESOURCE IMPACT TABLE IN GENERAL NOTES FOR CONSTRUCTION RESTRICTIONS.

STAGE 2 BMP LOCATION DETAILS

APPR 48

PROPOSED CONSTRUCTION
TEMPORARY PAVEMENT
EROSION CONTROL MATS

—C—C—Sdi-C—C— SILT FENCE - TYPE C
ORANGE BARRIER FENCE
Co CONSTRUCTION EXIT
Sbf FLOATING BARRIER FENCE

GEORGIA
DEPARTMENT OF TRANSPORTATION

SCALE IN FEET
0 50 100 200

REVISION DATES		
12/12/13		

STATE OF GEORGIA
DEPARTMENT OF TRANSPORTATION
OFFICE: ROADWAY DESIGN

BMP LOCATION DETAILS

SR 87 CONN / EASTMAN BYPASS
STAGE 2

DRAWING No. 54-031

3/1/2007 GPLN