STATE	PROJECT NUMBER	SHEET NO.	TOTAL SHEETS
GA	STP00-0066-01(029)	281	296

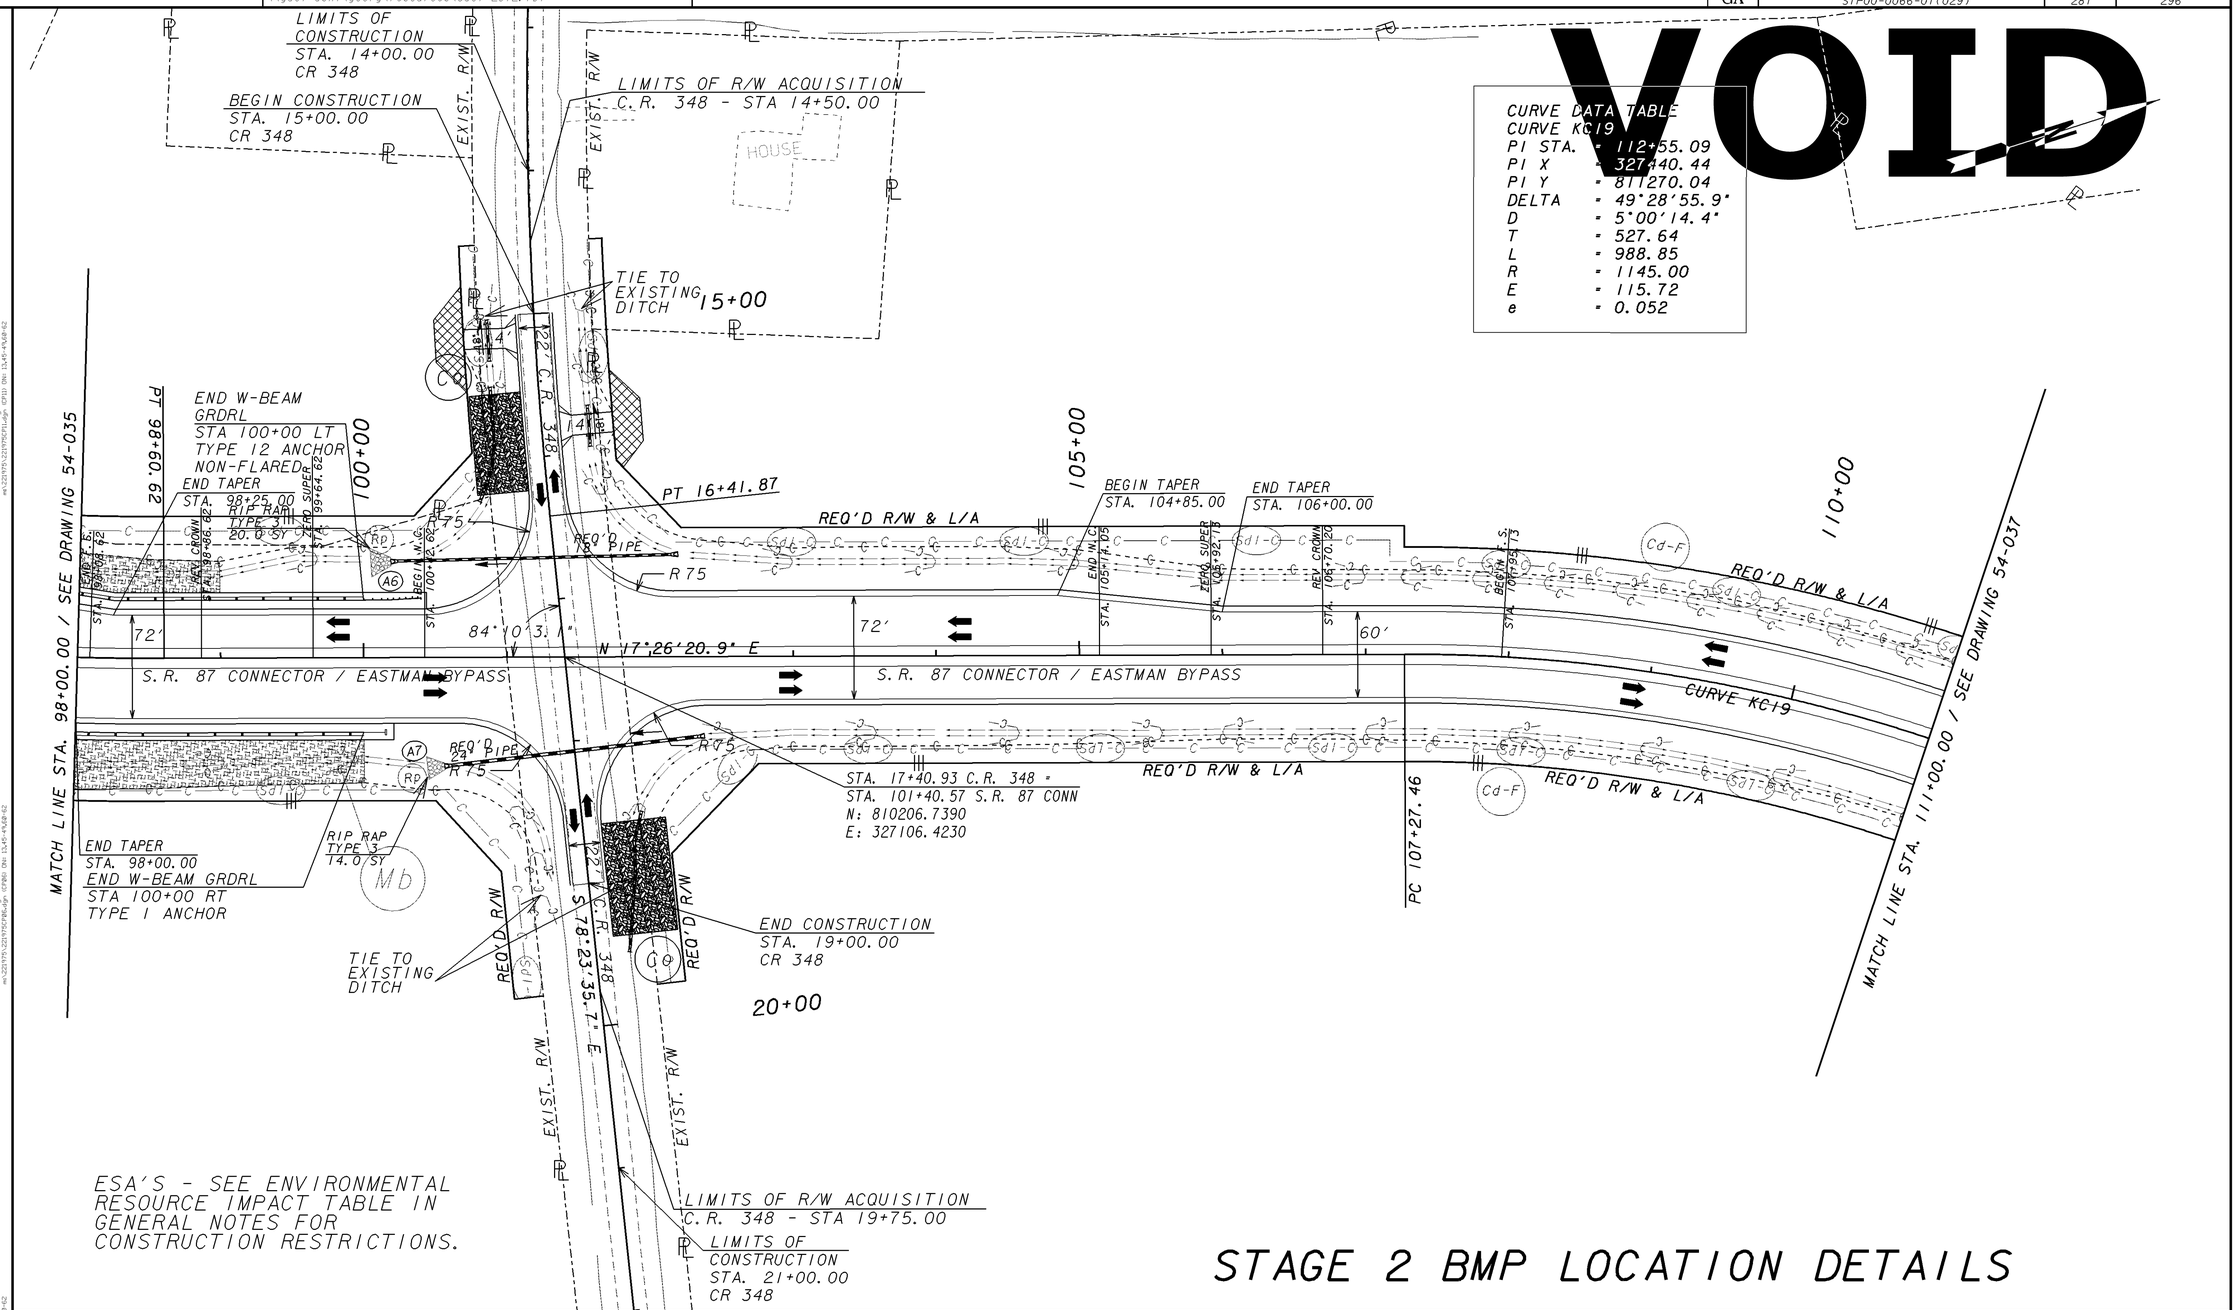

ESA'S - SEE ENVIRONMENTAL RESOURCE IMPACT TABLE IN GENERAL NOTES FOR CONSTRUCTION RESTRICTIONS.

STAGE 2 BMP LOCATION DETAILS

PROPOSED CONSTRUCTION
TEMPORARY PAVEMENT
EROSION CONTROL MATS

SILT FENCE - TYPE C
ORANGE BARRIER FENCE
CONSTRUCTION EXIT
FLOATING BARRIER FENCE

GEORGIA DEPARTMENT OF TRANSPORTATION

SCALE IN FEET
0 50 100 200

REVISION DATES

STATE OF GEORGIA
DEPARTMENT OF TRANSPORTATION
OFFICE: ROADWAY DESIGN
BMP LOCATION DETAILS
SR 87 CONN / EASTMAN BYPASS
STAGE 2

DRAWING No. 54-036

3/1/2007 GPLN