STATE	PROJECT NUMBER	SHEET NO.	TOTAL SHEETS
GA	STP00-0066-01(029)	282	296

USE ON CONSTRUCTION

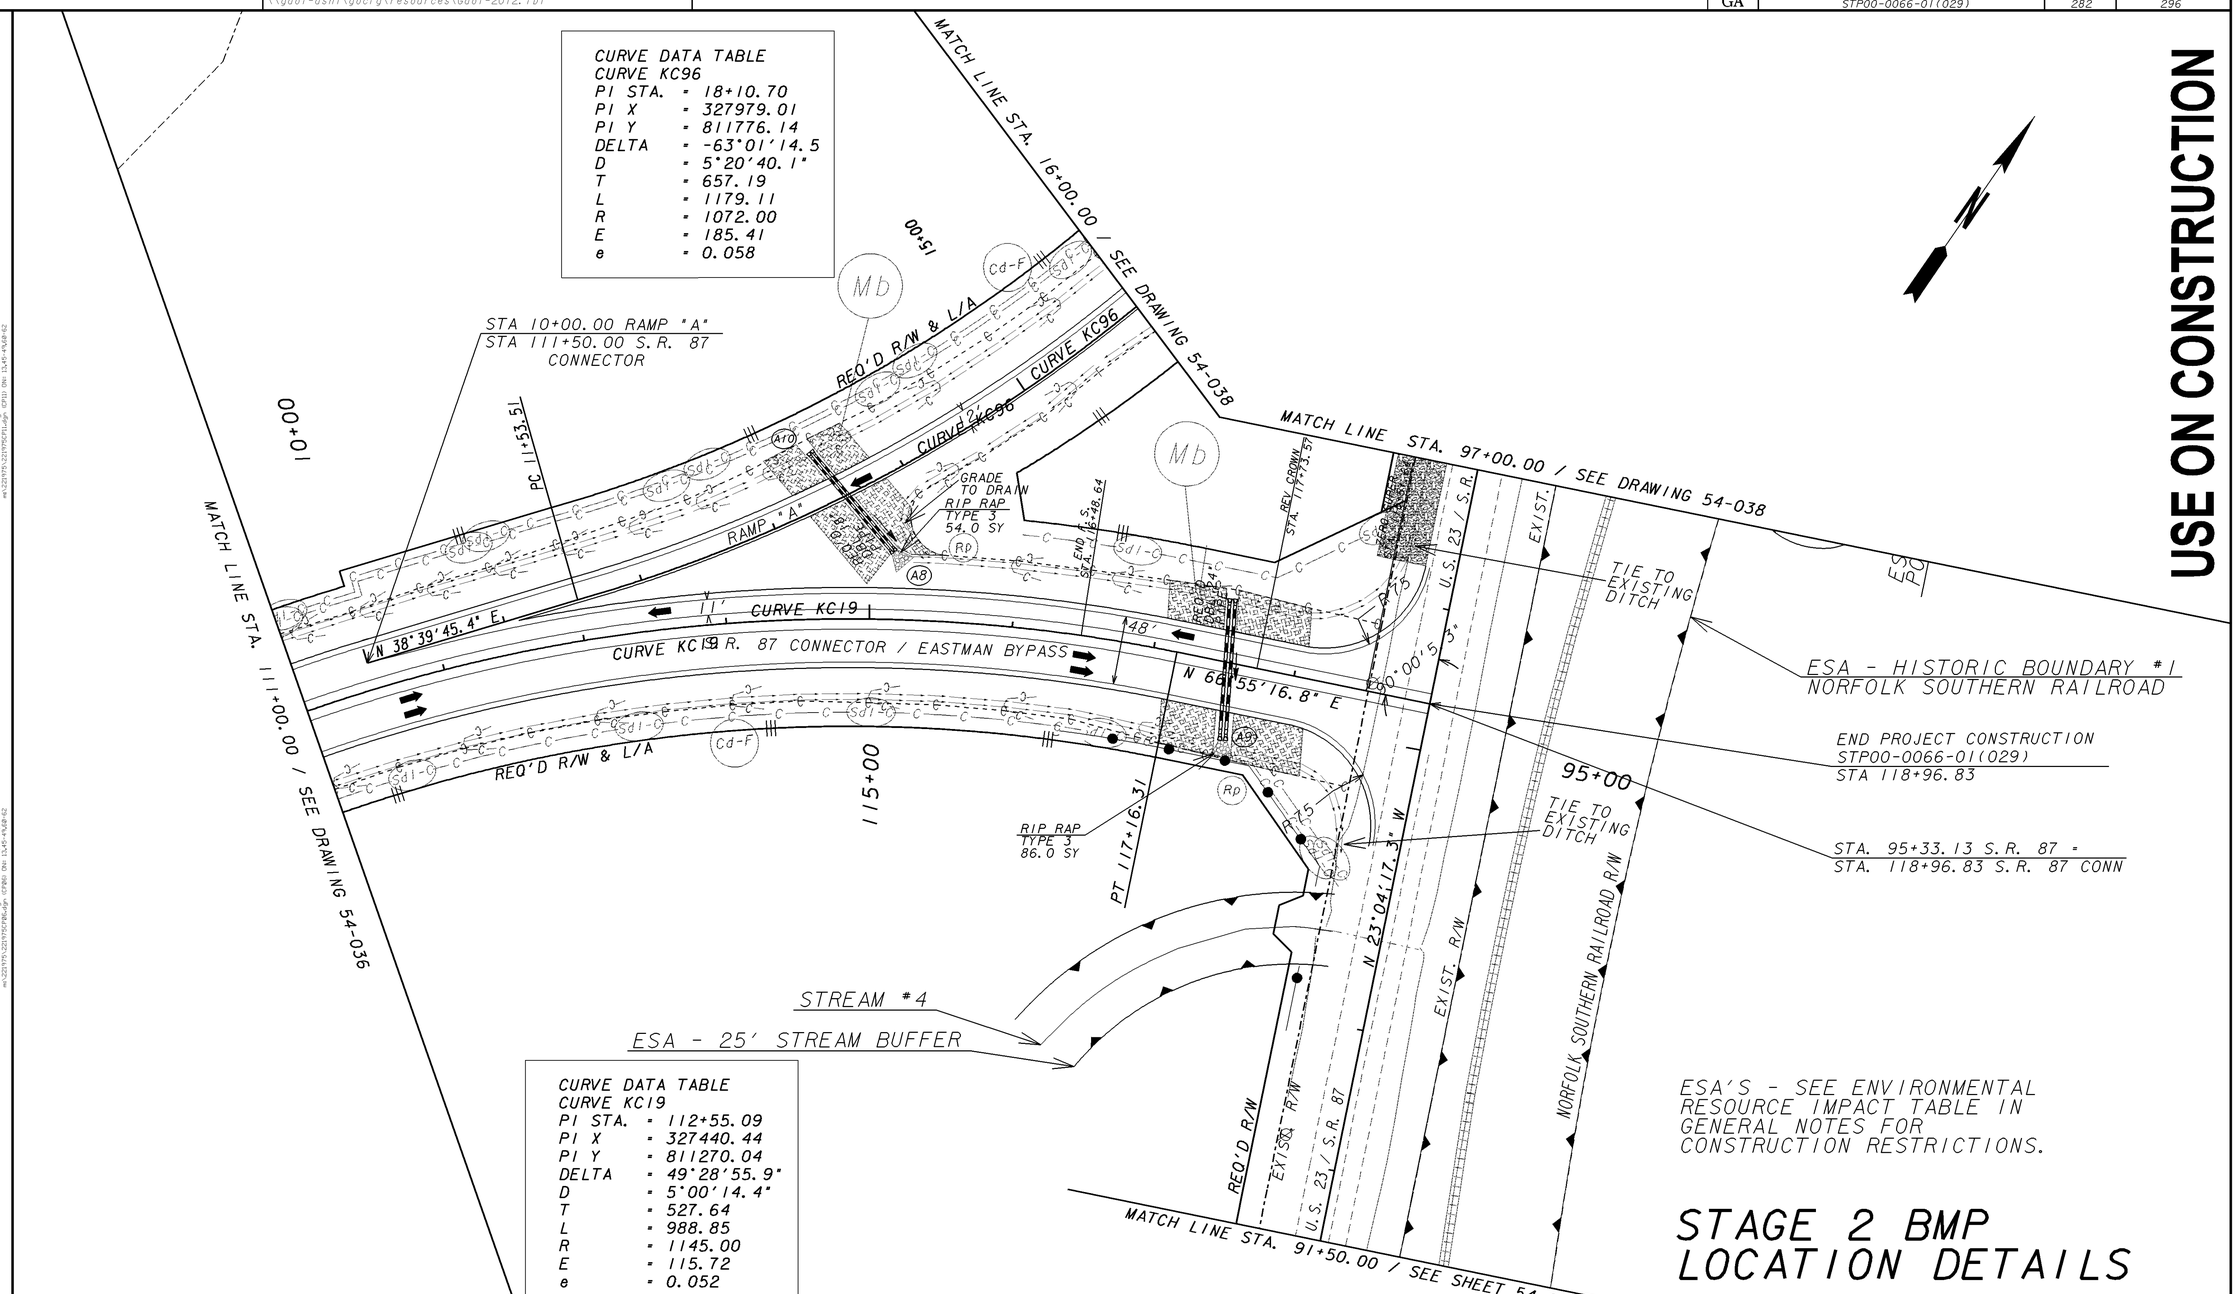

CURVE DATA TABLE
CURVE KC19

PI STA.	= 112+55.09
PI X	= 327440.44
PI Y	= 811270.04
DELTA	= 49°28'55.9"
D	= 5°00'14.4"
T	= 527.64
L	= 988.85
R	= 1145.00
E	= 115.72
e	= 0.052

ESA'S - SEE ENVIRONMENTAL RESOURCE IMPACT TABLE IN GENERAL NOTES FOR CONSTRUCTION RESTRICTIONS.

STAGE 2 BMP LOCATION DETAILS

PROPOSED CONSTRUCTION
TEMPORARY PAVEMENT
EROSION CONTROL MATS

SILT FENCE - TYPE C
ORANGE BARRIER FENCE
CONSTRUCTION EXIT
FLOATING BARRIER FENCE

GEORGIA
DEPARTMENT OF TRANSPORTATION

SCALE IN FEET
0 50 100 200

REVISION DATES		
12/12/13		

STATE OF GEORGIA
DEPARTMENT OF TRANSPORTATION
OFFICE: ROADWAY DESIGN
BMP LOCATION DETAILS
SR 87 CONN / EASTMAN BYPASS
STAGE 2
DRAWING No. 54-037

3/1/2007 GPLN