STATE	PROJECT NUMBER	SHEET NO.	TOTAL SHEETS
GA.	STP00-0090-02(023)	33	249

REVISION DATES

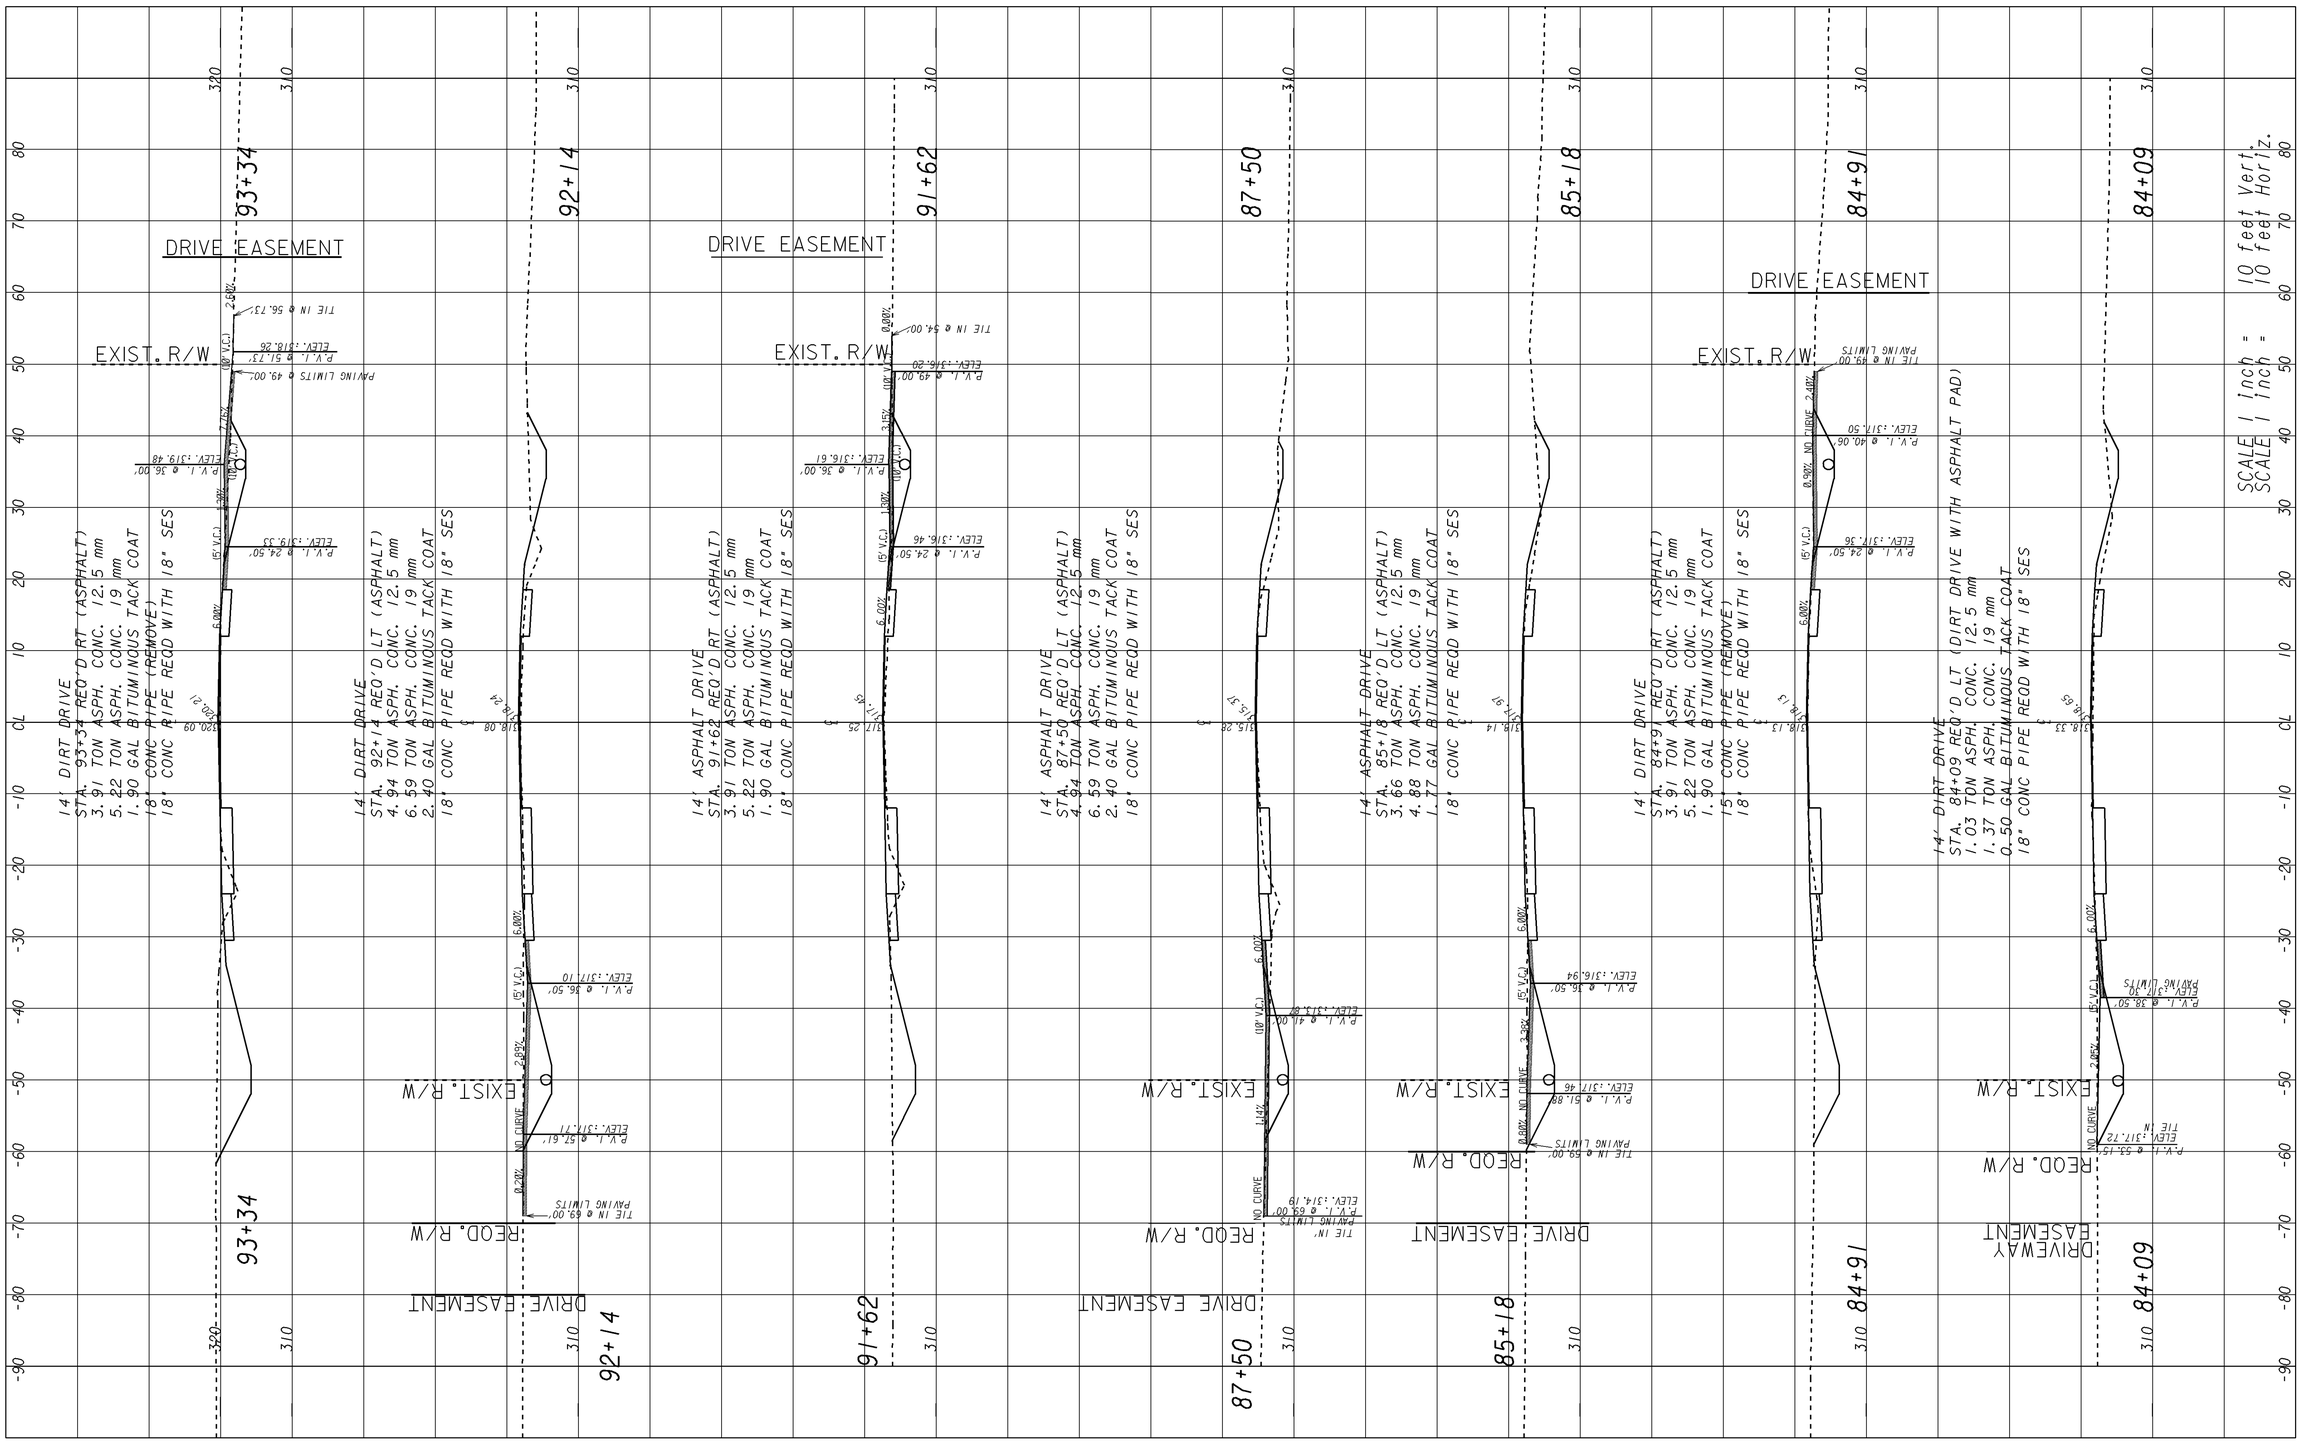

DRIVEWAY PROFILES

STATE ROUTE 15

FILENAME: DRISITE.dgn

STATE OF GEORGIA
DEPARTMENT OF TRANSPORTATION
OFFICE OF DESIGN

SITE 1

DRAWING No. 17-003

2/27/2014
C:\222190\DGN\Drivesite1.DGN