VOID

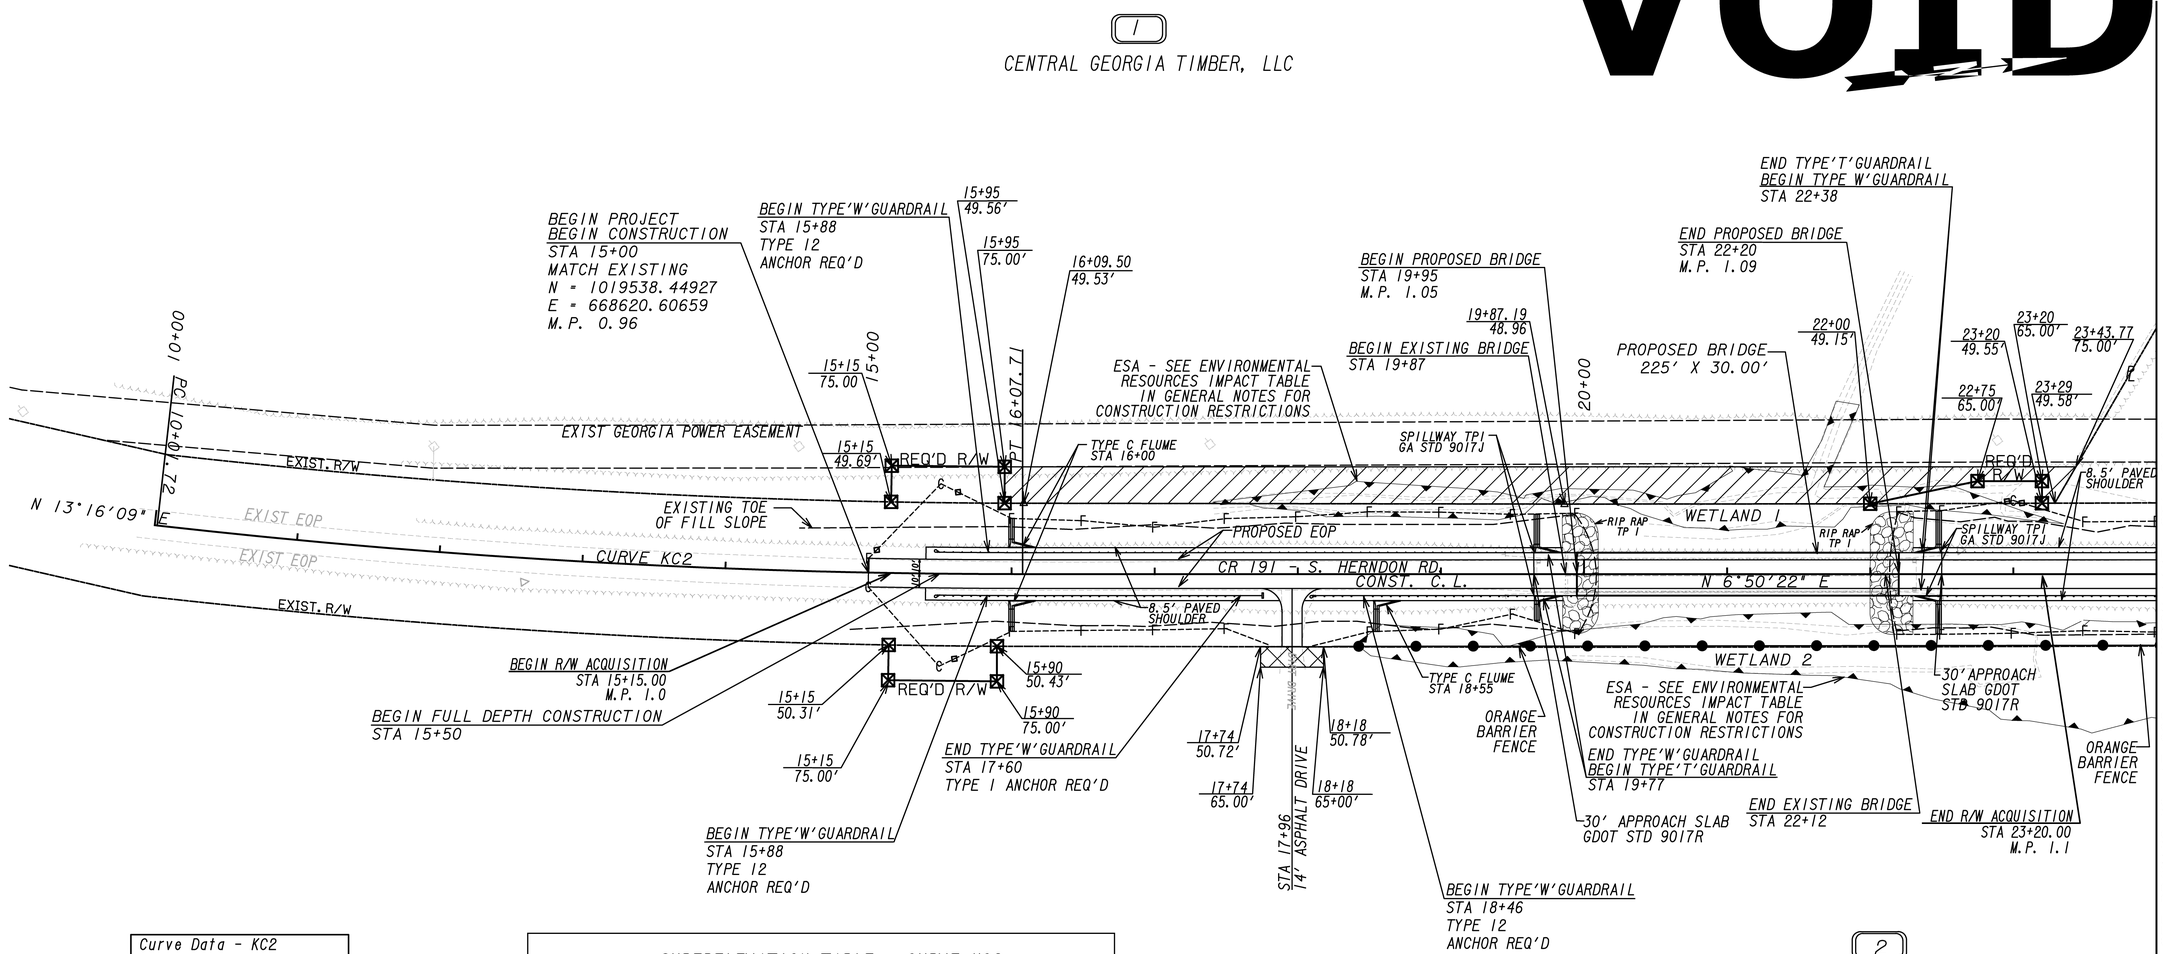

Curve Data - KC2
PI STA = 13+05.03
PI X = 668598.37826
PI Y = 1019344.10062
Δ = 6°25'47" (LT)
D = 1°03'40"
R = 5400.00
e = 0.0245
T = 303.31
L = 605.99
E = 8.51

SUPERELEVATION TABLE - CURVE KC2

NO	STATION	LEFT	RIGHT	DESCRIPTION
	15+00	-0.04091	0.02590	Match Exist
SE2	15+50	-0.02448	0.02448	Begin FS
SE3	15+87	-0.02448	0.02448	End FS
SE4	15+98	-0.02000	0.02000	Rev. Crown
SE5	16+49	-0.02000	0.00000	Zero Super
SE6	17+00	-0.02000	-0.02000	Begin NC

PROPERTY AND EXISTING R/W LINE
REQUIRED R/W LINE
CONSTRUCTION LIMITS
EASEMENT FOR CONSTR & MAINTENANCE OF SLOPES
EASEMENT FOR CONSTR OF SLOPES
EASEMENT FOR CONSTR OF DRIVES

BEGIN LIMIT OF ACCESS.....BLA
END LIMIT OF ACCESS.....ELA
LIMIT OF ACCESS
REQ'D R/W & LIMIT OF ACCESS

KCI TECHNOLOGIES
ENGINEERS
PLANNERS
SCIENTISTS
CONSTRUCTION MANAGERS
2160 Satellite Boulevard
Suite 130
Duluth, GA 30097
Ph: 678-990-6200 - Fax: 678-990-6222
www.kci.com

SCALE IN FEET
0 50 100 200

REVISION DATES

STATE OF GEORGIA
DEPARTMENT OF TRANSPORTATION
OFFICE: OFFICE OF CONSULTANT DESIGN

MAINLINE PLAN

CR 191 @ OGEECHEE RIVER
OVERFLOW BRIDGE REPLACEMENT

DRAWING No. 13-001