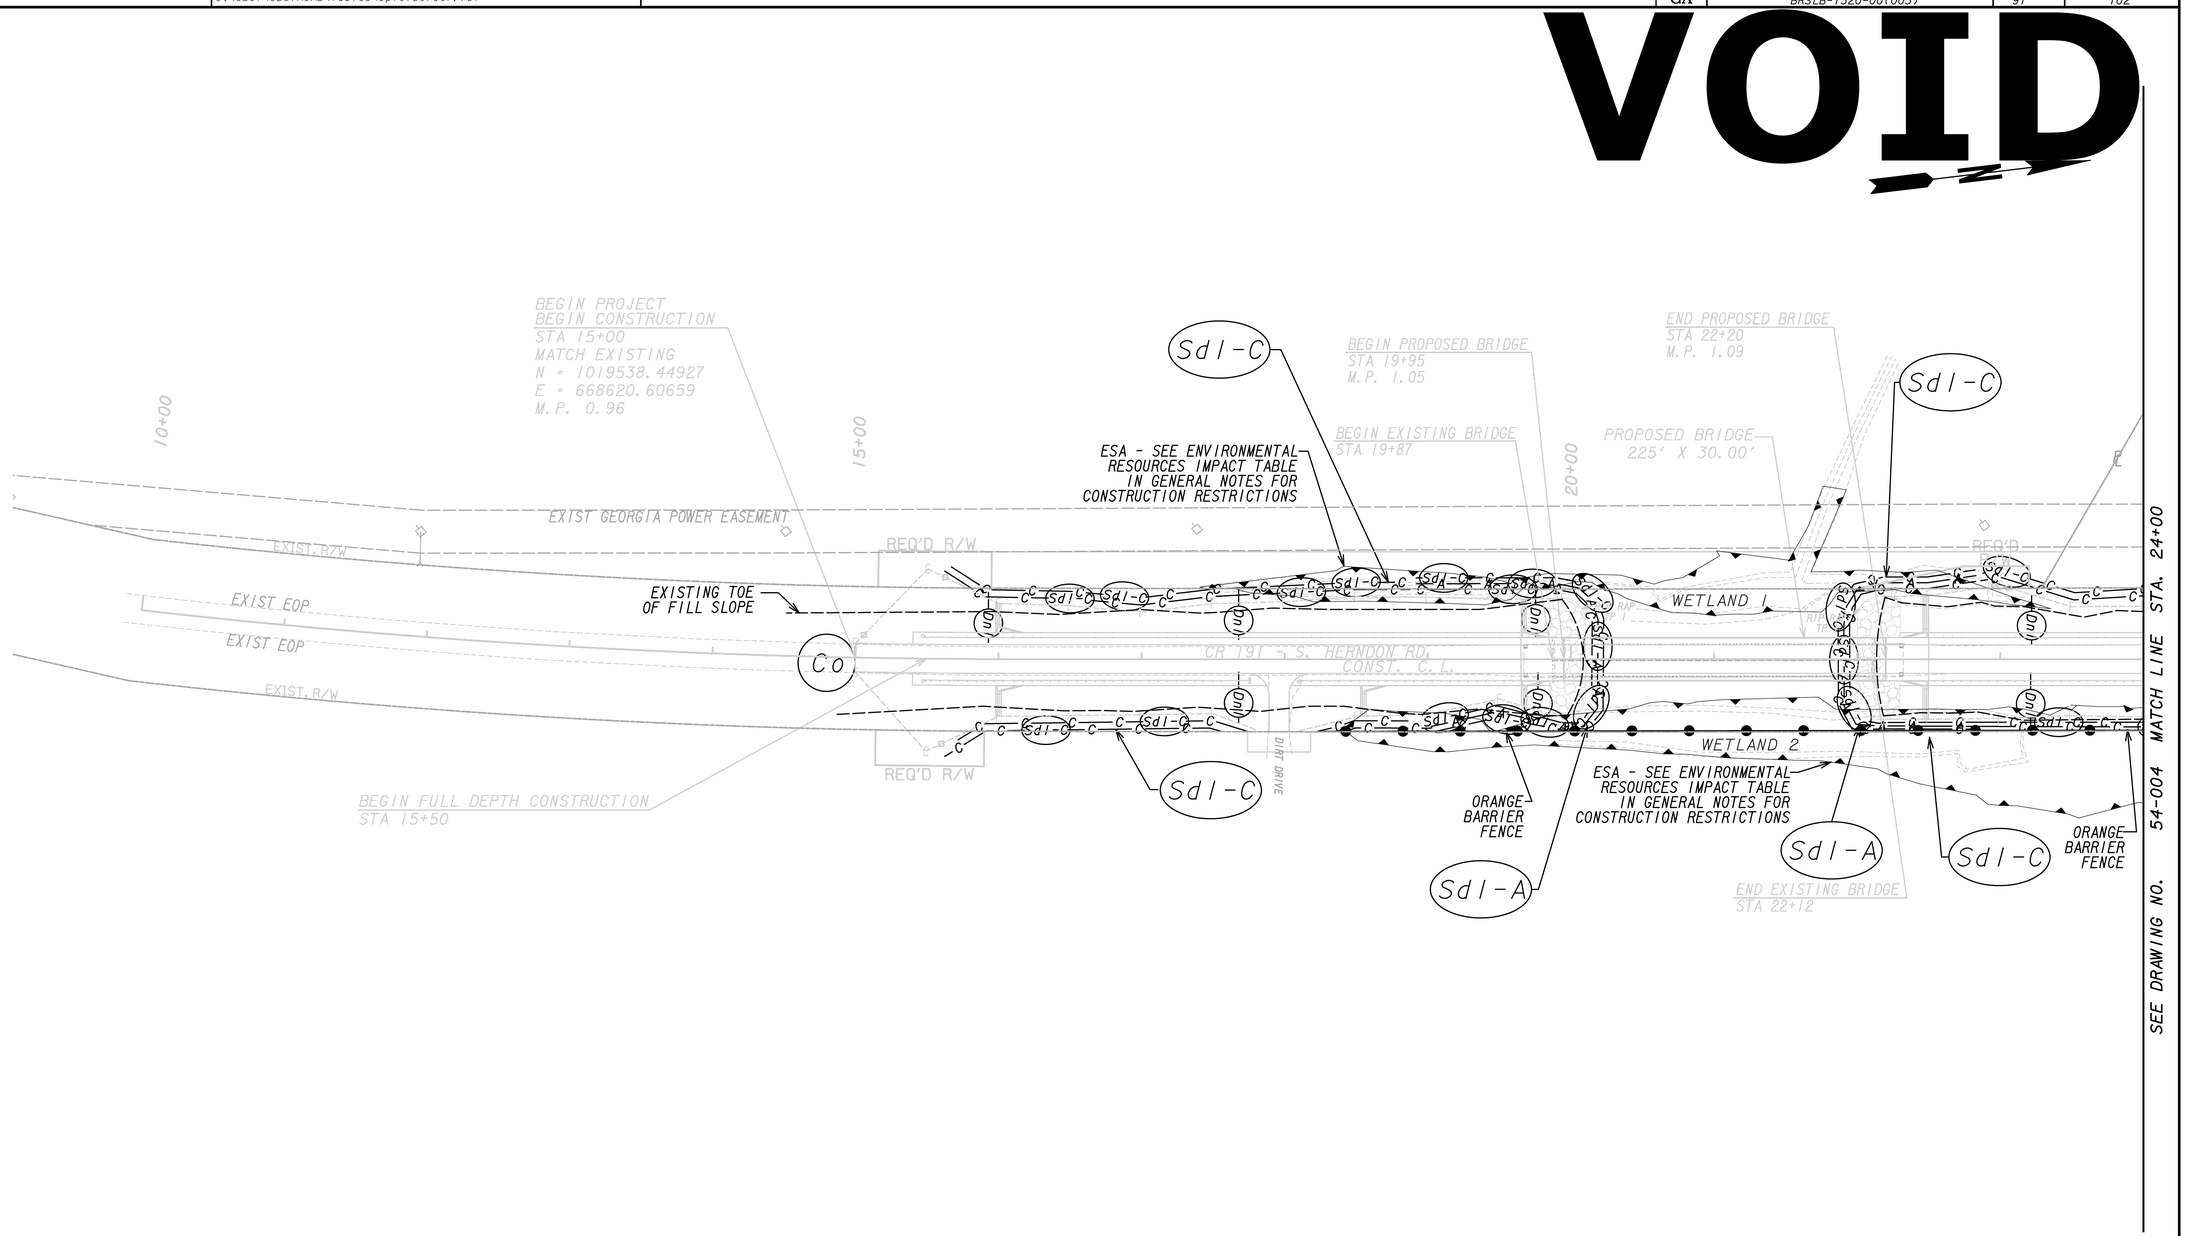

PROPERTY AND EXISTING R/W LINE	
REQUIRED R/W LINE	
CONSTRUCTION LIMITS	C F
EASEMENT FOR CONSTR & MAINTENANCE OF SLOPES	
EASEMENT FOR CONSTR OF SLOPES	
EASEMENT FOR CONSTR OF DRIVES	

BEGIN LIMIT OF ACCESS.....BLA
END LIMIT OF ACCESS.....ELA
LIMIT OF ACCESS
REQ'D R/W & LIMIT OF ACCESS

KCI TECHNOLOGIES
Engineers
Planners
Scientists
Construction Managers
2160 Satellite Boulevard
Suite 130
Duluth, GA 30097
Ph: 678-990-6200 - Fax: 678-990-6222
www.kci.com

SCALE IN FEET
0 50 100 200

REVISION DATES

STATE OF GEORGIA
DEPARTMENT OF TRANSPORTATION
OFFICE: OFFICE OF CONSULTANT DESIGN

BMP LOCATION DETAILS

Intermediate BMP Installation

CR 191 @ OGEECHEE RIVER
OVERFLOW BRIDGE REPLACEMENT

DRAWING No. 54-003

3/1/2007 GPLN