STATE	PROJECT NUMBER	SHEET NO.	TOTAL SHEETS
GA.	STP00-00W5-00 (001)	42	239

REVISION DATES

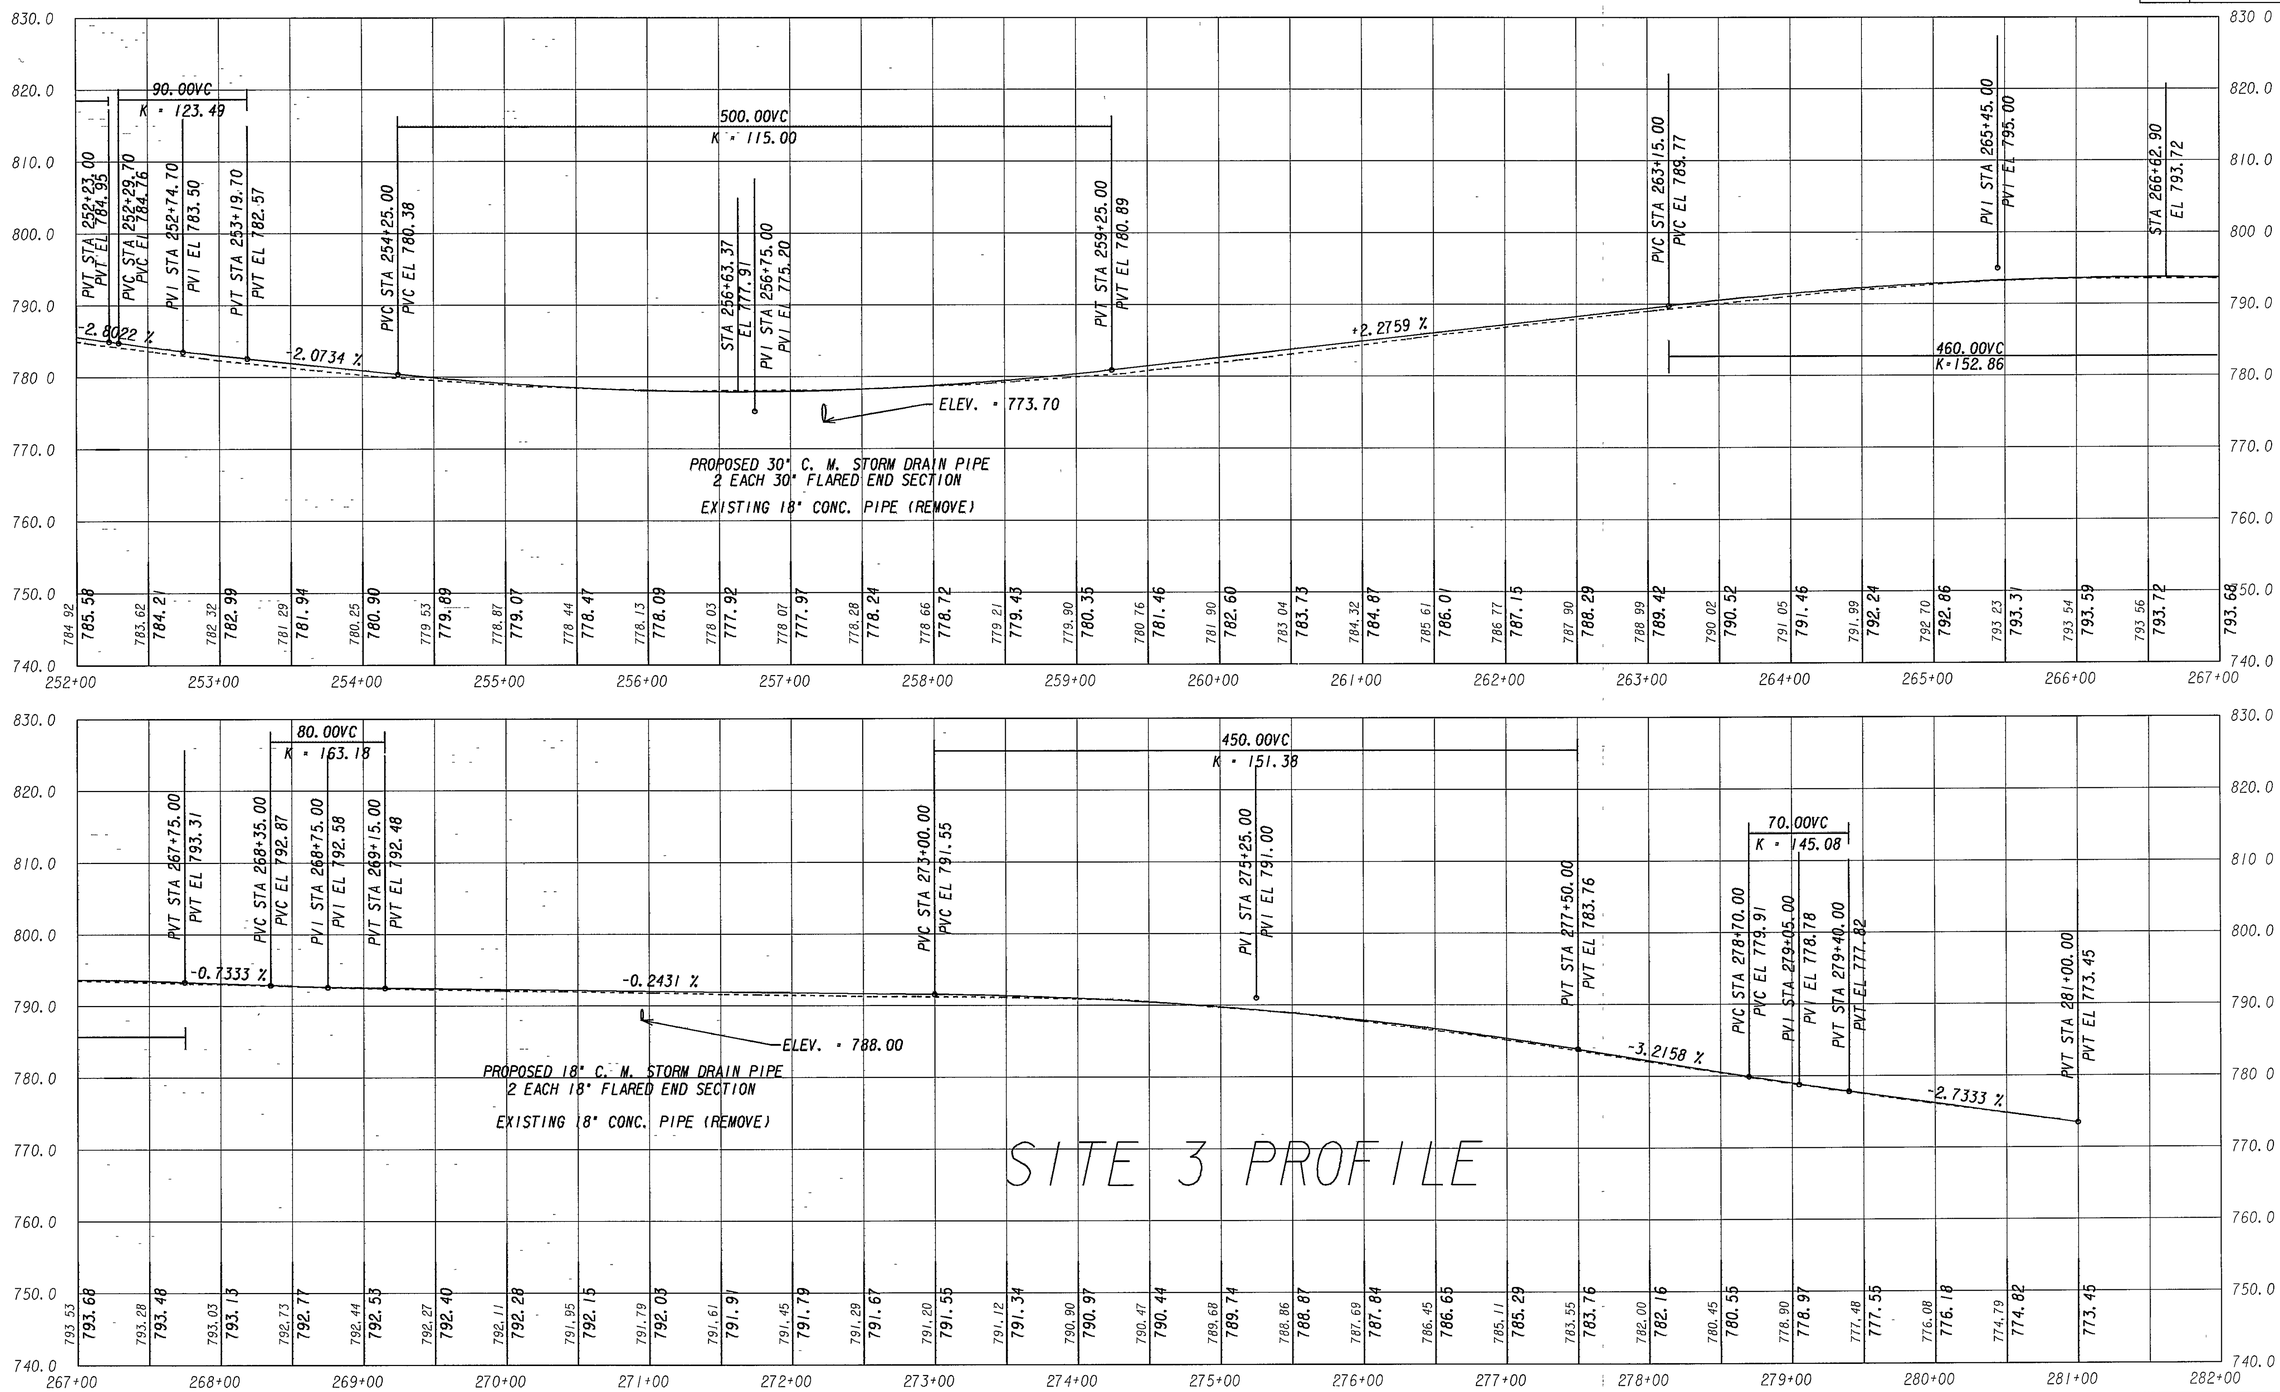

SCALE	STATE OF GEORGIA DEPARTMENT OF TRANSPORTATION OFFICE OF TENNILLE DESIGN	STATE ROUTE 24 MAINLINE PROFILE - SITE 3	DRAWING No
HORZ. 1" = 50' VERT 1" = 10'			15-008

2/1/2011
C:\projects\231230\Microstation\Profiles\SITE3\SITE3PROF.DGN