Tue Feb 01 14:21:57 2011 Tue Feb 01 14:21:57 2011
fgrimes

\\gdot-dsnl\gocfg\resources\Gdot2007_Klp.tbl

C:\projects\231230\Microstation\Xsections\SITE2\SITE2XS.DGN

STATE	PROJECT NUMBER	SHEET NO.	TOTAL SHEETS
GA	STP00-00MS-00 (001)	70	239

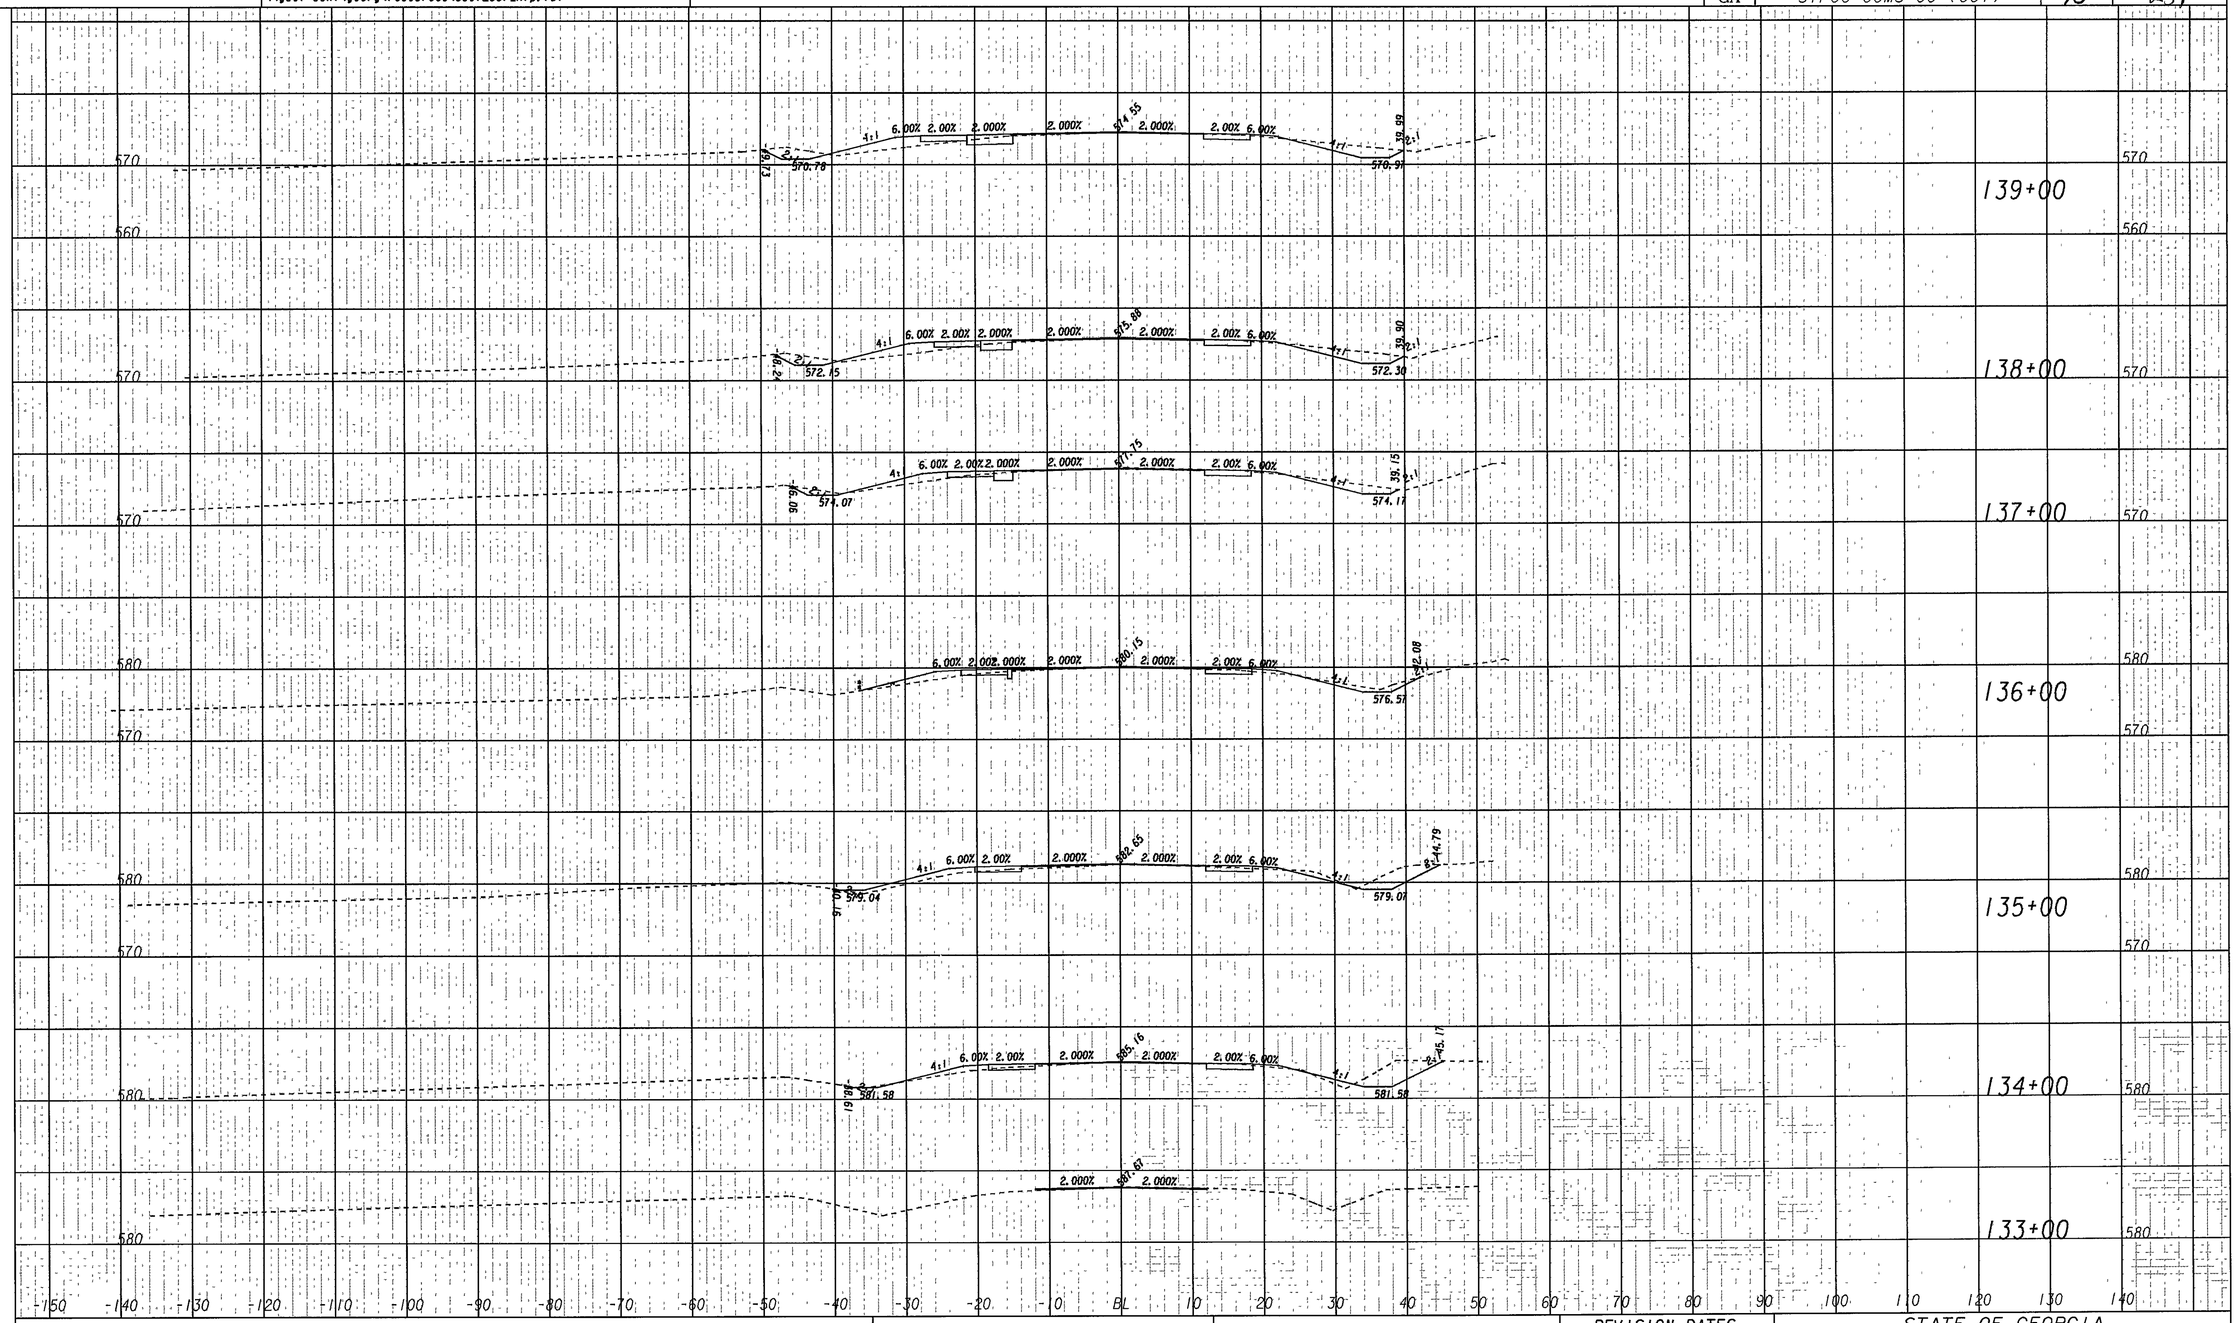

STATE ROUTE 24 CROSS SECTIONS - SITE 2

SCALE
1" = 10' VERT.
1" = 10' HORZ.

GEORGIA
DEPARTMENT OF TRANSPORTATION

REVISION DATES

STATE OF GEORGIA
DEPARTMENT OF TRANSPORTATION
OFFICE: DISTRICT 2 TENNILLE
EARTHWORK CROSS SECTIONS

SITE 2 | STATE ROUTE 24 | DRAWING No. 23-013

SUXSEW