Tue Feb 01 14:12:42 2011 Tue Feb 01 14:12:42 2011
fgrimes

\\gdot-dsnl\gocfg\resources\Gdot2007_Klp.tbl

C:\projects\231230\Microstation\Xsections\SITE3\SITE3XS.DGN

STATE	PROJECT NUMBER	SHEET NO.	TOTAL SHEETS
GA	STP00-00MS-00 (001)	83	239

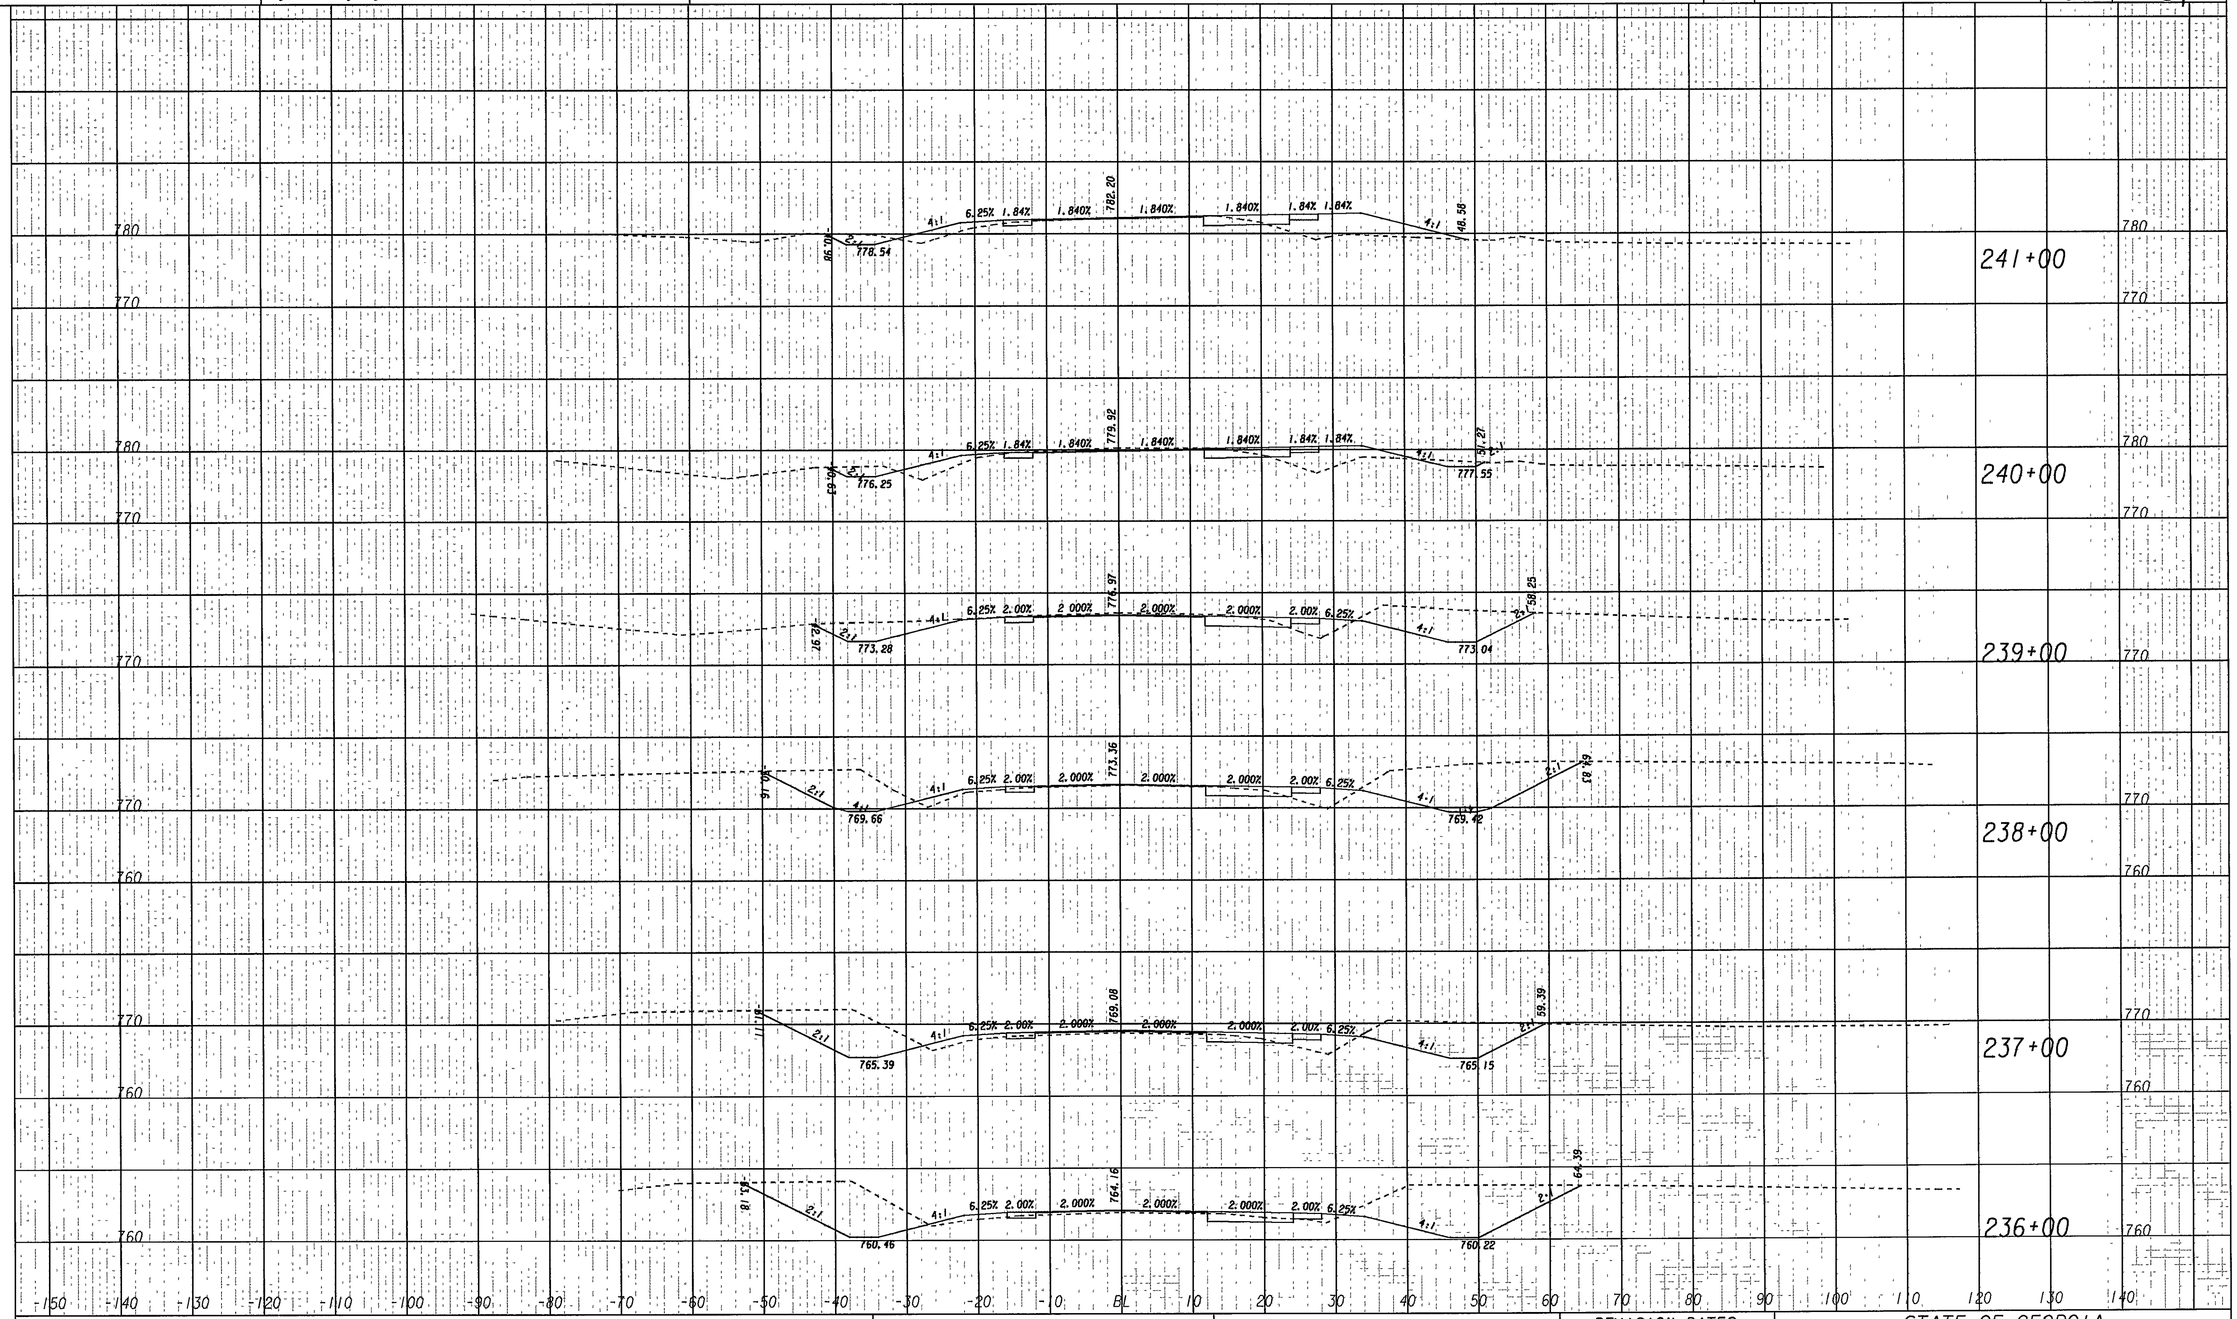

STATE ROUTE 24 CROSS SECTIONS - SITE 3

SCALE
1" = 10' VERT.
1" = 10' HORZ.

GEORGIA
DEPARTMENT OF TRANSPORTATION

REVISION DATES

STATE OF GEORGIA
DEPARTMENT OF TRANSPORTATION
OFFICE: DISTRICT 2 TENNILLE

EARTHWORK CROSS SECTIONS

SITE 3	STATE ROUTE 24	DRAWING No. 23-026

SUKSEW