TEMPORARY STRIPING IS REQUIRED IN ACCORDANCE WITH SECTION 150.04 OF THE GEORGIA SPECIFICATIONS. PLACEMENT OF PERMANENT PAVEMENT MARKINGS SHALL BE COMPLETED BETWEEN 30 DAYS AND 45 DAYS AFTER PLACEMENT OF THE FINAL SURFACE COURSE. THE CENTERLINE PAVEMENT MARKINGS ARE FOR ESTIMATING PURPOSES ONLY. THE CONSTRACTOR WILL CONTACT DISTRICT TRAFFIC OPERATIONS 48 HOURS IN ADVANCE OF PLACING THE FINAL PAVEMENT MARKINGS.

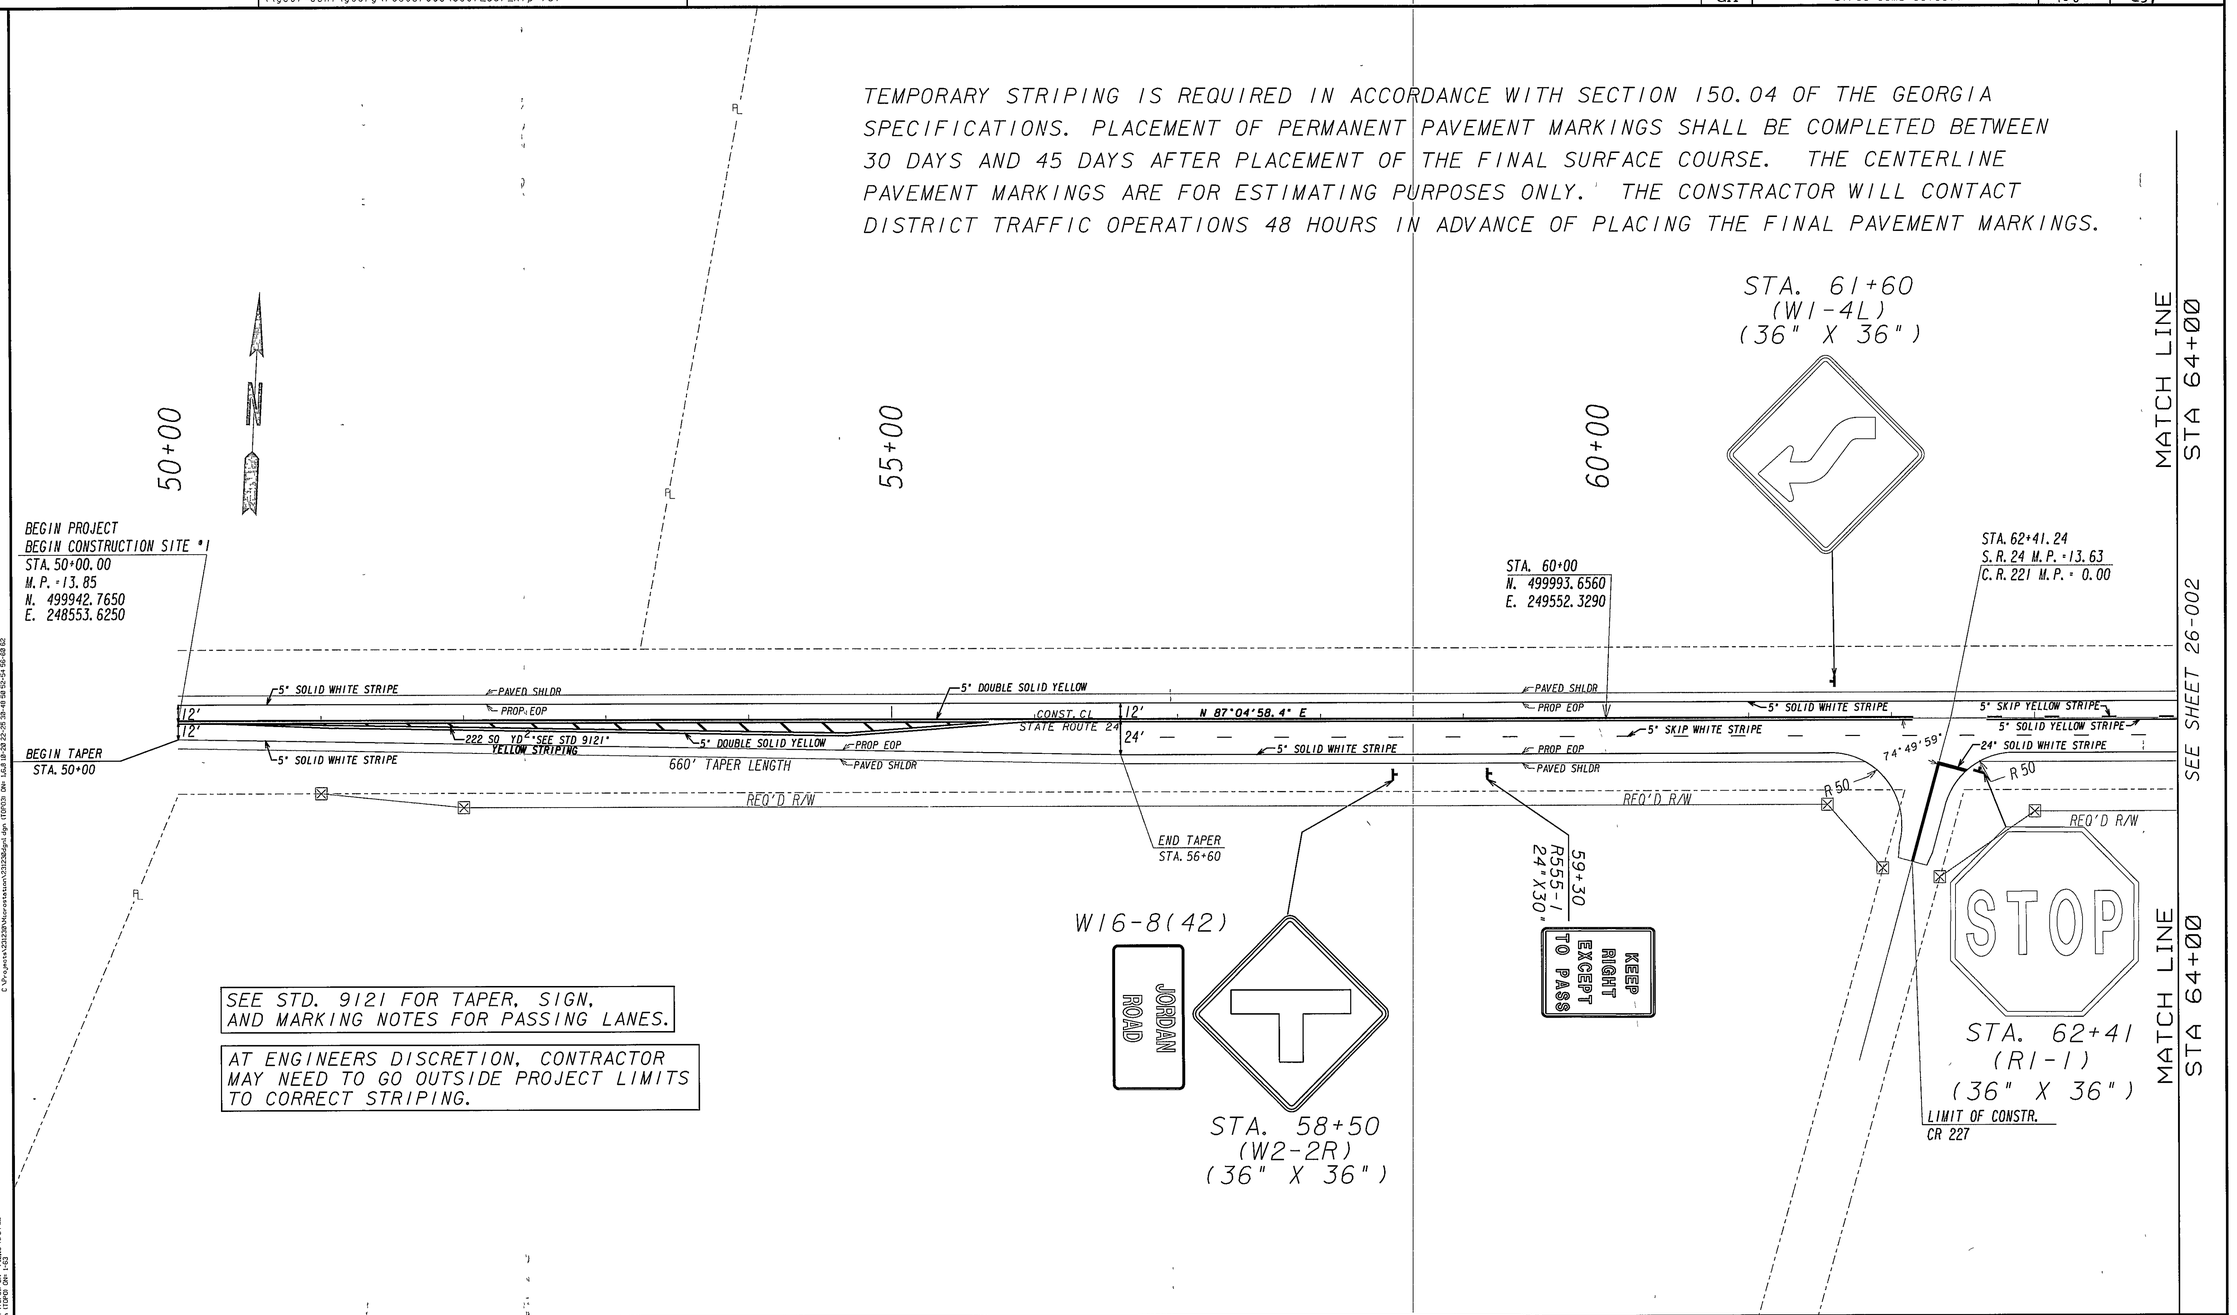


SEE STD. 9121 FOR TAPER, SIGN, AND MARKING NOTES FOR PASSING LANES.

AT ENGINEERS DISCRETION, CONTRACTOR MAY NEED TO GO OUTSIDE PROJECT LIMITS TO CORRECT STRIPING.

| | |
|---|---|
| PROPERTY AND EXISTING R/W LINE | BEGIN LIMIT OF ACCESS.....BLA |
| REQUIRED R/W LINE | END LIMIT OF ACCESS.....ELA |
| CONSTRUCTION LIMITS | LIMIT OF ACCESS |
| EASEMENT FOR CONSTR & MAINTENANCE OF SLOPES | REQ'D R/W & LIMIT OF ACCESS |
| EASEMENT FOR CONSTR OF SLOPES | |
| EASEMENT FOR CONSTR OF DRIVES | |

**GEORGIA**
**DEPARTMENT OF TRANSPORTATION**

SCALE IN FEET
0 50 100 200

REVISION DATES

STATE OF GEORGIA
DEPARTMENT OF TRANSPORTATION
OFFICE: DISTRICT 2 DESIGN - TENNILLE

**SIGNING AND MARKING PLAN**

SITE 1 | 50+00 - 64+00 | DRAWING No 26-001

3/1/2007 GPLN