1/5/2012 Thu Jan 05 07:44:31 2012 fgrimes	\\gdot-dsn1\gocfg\resources\Gdot2007_Klp.tbl	C:\Projects\231230\Microstation\strlpe3-4.dgn	STATE	PROJECT NUMBER	SHEET NO.	TOTAL SHEETS
			GA	STP00-00MS-00(001)	121	239

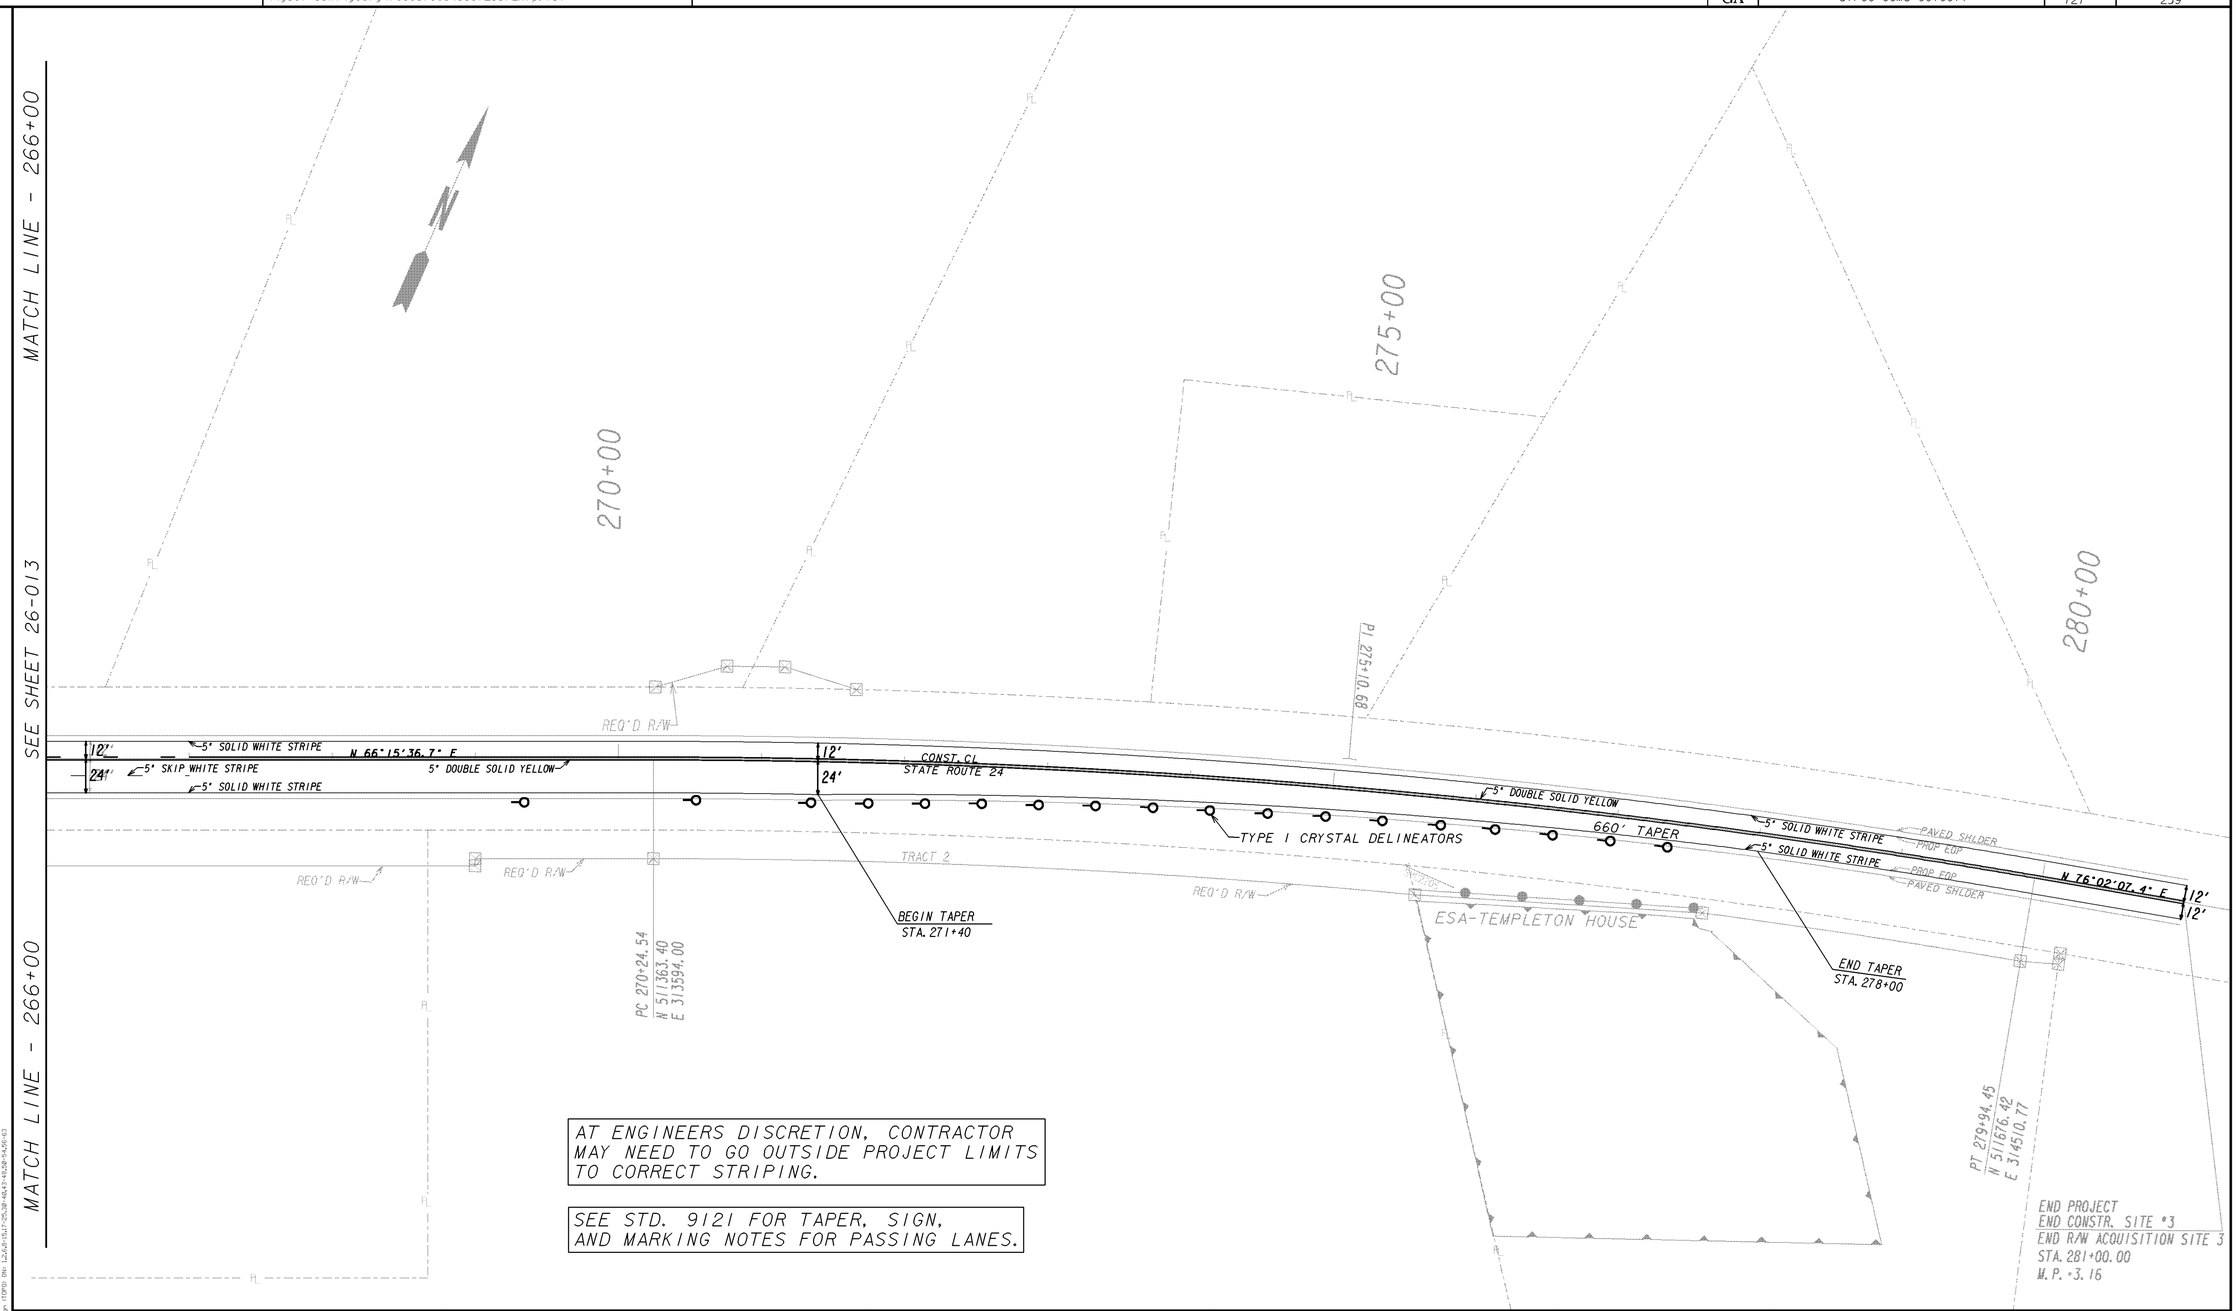

AT ENGINEERS DISCRETION, CONTRACTOR MAY NEED TO GO OUTSIDE PROJECT LIMITS TO CORRECT STRIPING.

SEE STD. 9121 FOR TAPER, SIGN, AND MARKING NOTES FOR PASSING LANES.

PROPERTY AND EXISTING R/W LINE	BEGIN LIMIT OF ACCESS.....BLA
REQUIRED R/W LINE	END LIMIT OF ACCESS.....ELA
CONSTRUCTION LIMITS	LIMIT OF ACCESS
EASEMENT FOR CONSTR & MAINTENANCE OF SLOPES	REQUIRED R/W AND LIMIT OF ACCESS
EASEMENT FOR CONSTR OF SLOPES	
EASEMENT FOR CONSTR OF DRIVES	

SCALE IN FEET
0 50 100 200

GEORGIA
DEPARTMENT OF TRANSPORTATION

REVISION DATES

STATE OF GEORGIA
DEPARTMENT OF TRANSPORTATION
OFFICE: DISTRICT 2 TENNILLE

SIGNING AND MARKING PLAN

SITE 3 | 266+00 - 281+00 | DRAWING No. 26-014

1/5/2009 GPLN