VOID

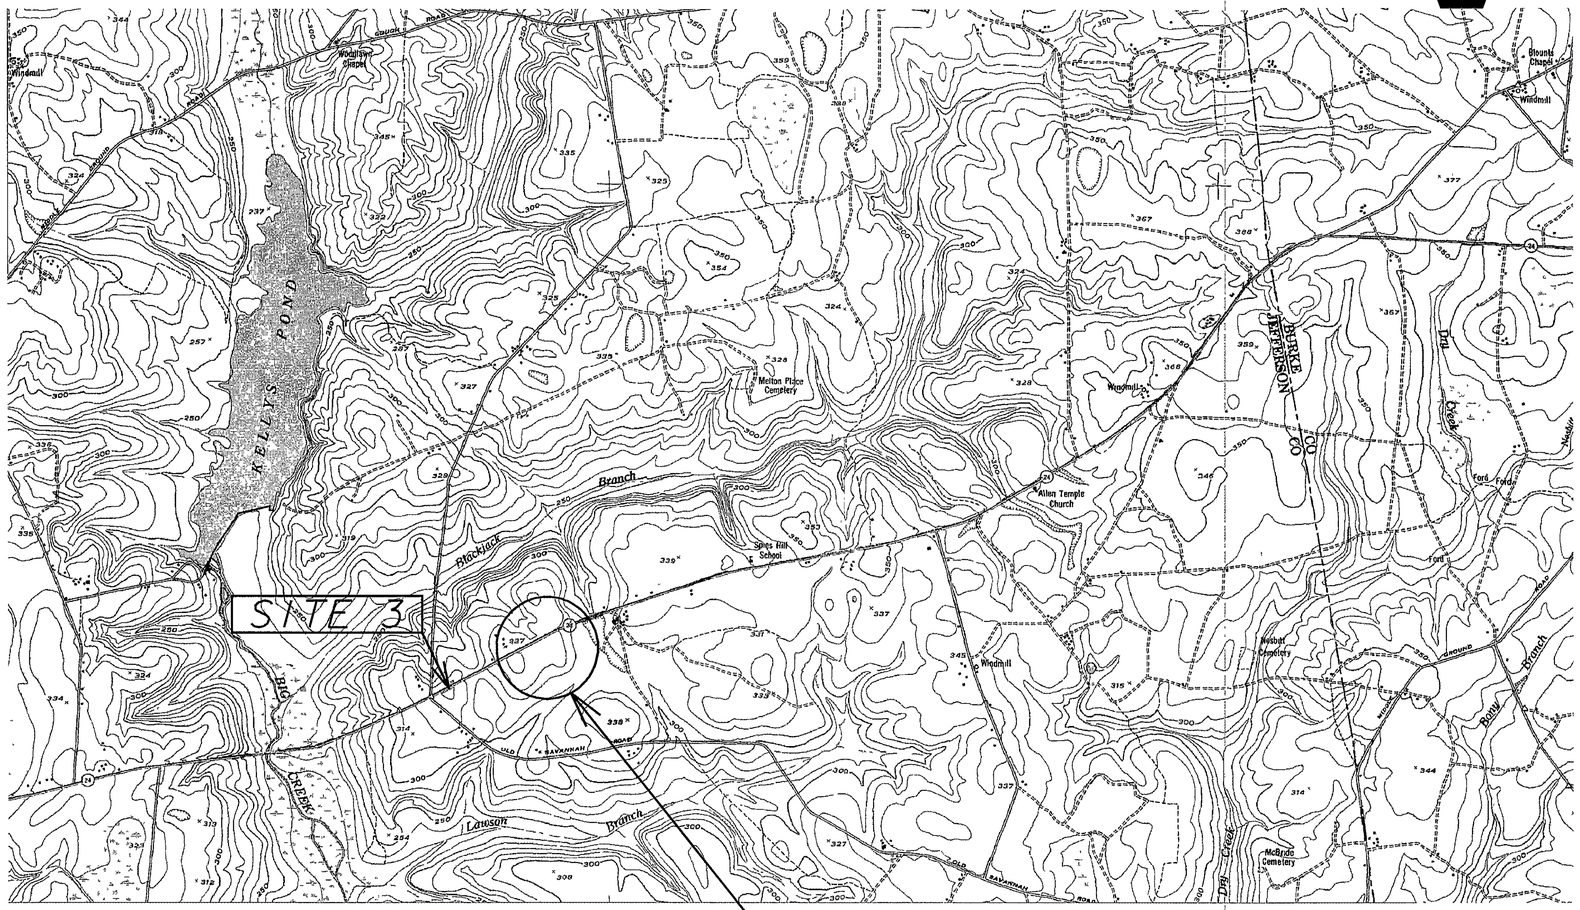


| SITE/ STATION | SKEW | YR. | PRE | POST | HEADWATER ELEVATION | DRAINAGE AREA | DISTURBED AREA |
|---|---|---|---|---|---|---|---|
| | | | CFS | CFS | FT | SQ. MILES | ACRES |
| SITE 3 | 90° | 50 | 8.9 | 8.9 | 789.51 | 0.006 | 0.79 |
| 270+95 | | 100 | 9.6 | 9.6 | 789.60 | | |
| SITE 3 - STATE ROUTE 24 - 18" STORM DRAIN PIPE UNNAMED TRIBUTARY TO BLACKJACK BRANCH | | | | | | | |

**GEORGIA**
**DEPARTMENT OF TRANSPORTATION**

SCALE IN FEET
0 1500 3000 4500

REVISION DATES

STATE OF GEORGIA
DEPARTMENT OF TRANSPORTATION
OFFICE: DISTRICT 2 DESIGN - TENNILLE

**EROSION CONTROL DRAINAGE AREA MAP**

DRAWING No 53-002

1/5/2009 GPLN