1/5/2012 Thu Jan 05 07:44:14 2012 fgrimes	\\gdot-dsn1\gocfg\resources\Gdot2007_Klp.tbl	C:\Projects\231230\Microstation\EROSIONINT3-4.dgn	STATE	PROJECT NUMBER	SHEET NO.	TOTAL SHEETS
			GA	STP00-00MS-00(001)	228	239

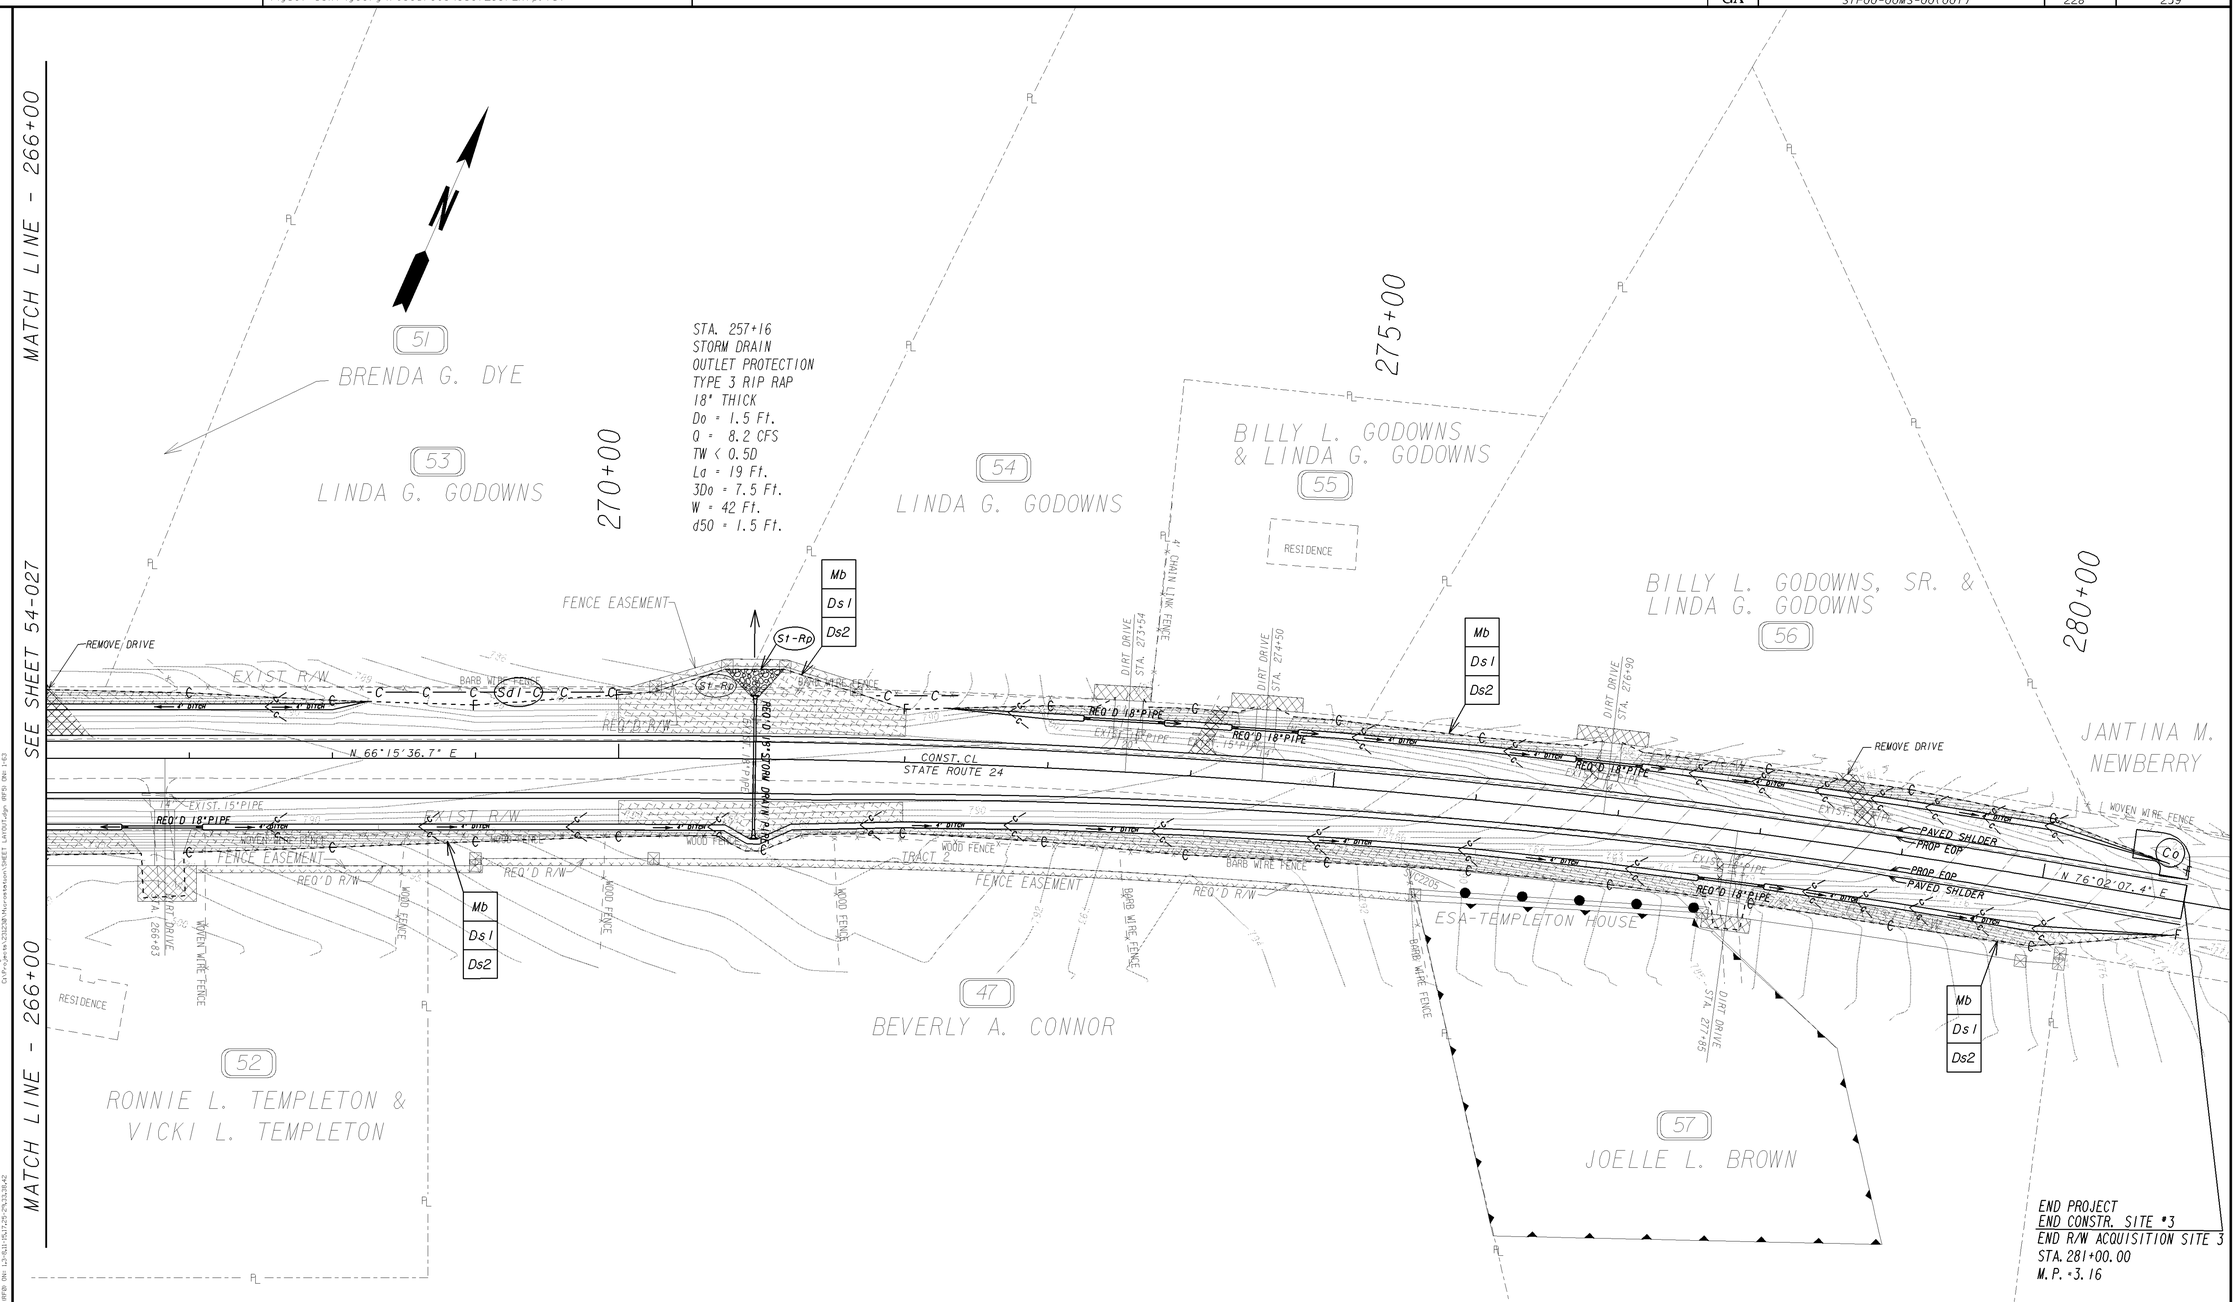

PROPERTY AND EXISTING R/W LINE	BEGIN LIMIT OF ACCESS.....BLA
REQUIRED R/W LINE	END LIMIT OF ACCESS.....ELA
CONSTRUCTION LIMITS	LIMIT OF ACCESS
EASEMENT FOR CONSTR & MAINTENANCE OF SLOPES	REQUIRED R/W AND LIMIT OF ACCESS
EASEMENT FOR CONSTR OF SLOPES	
EASEMENT FOR CONSTR OF DRIVES	

SCALE IN FEET
0 50 100 200

GEORGIA
DEPARTMENT OF TRANSPORTATION

REVISION DATES

STATE OF GEORGIA
DEPARTMENT OF TRANSPORTATION
OFFICE: DISTRICT 2 TENNILLE

BMP LOCATION DETAILS
INTERMEDIATE STAGE

SITE 3 | 266+00 - 281+00 | DRAWING NO. 54-028

1/5/2009 GPLN