4/9/2014 9:45:47 AM \\GDOT-DSN1\GOPLOT\QCF\d2_PDF_Out_mono_200dpi.qcf rotanner O:\Columbia\231350 STP00-0076-01(028) Columbia Co\DGN\231350_0016.prf

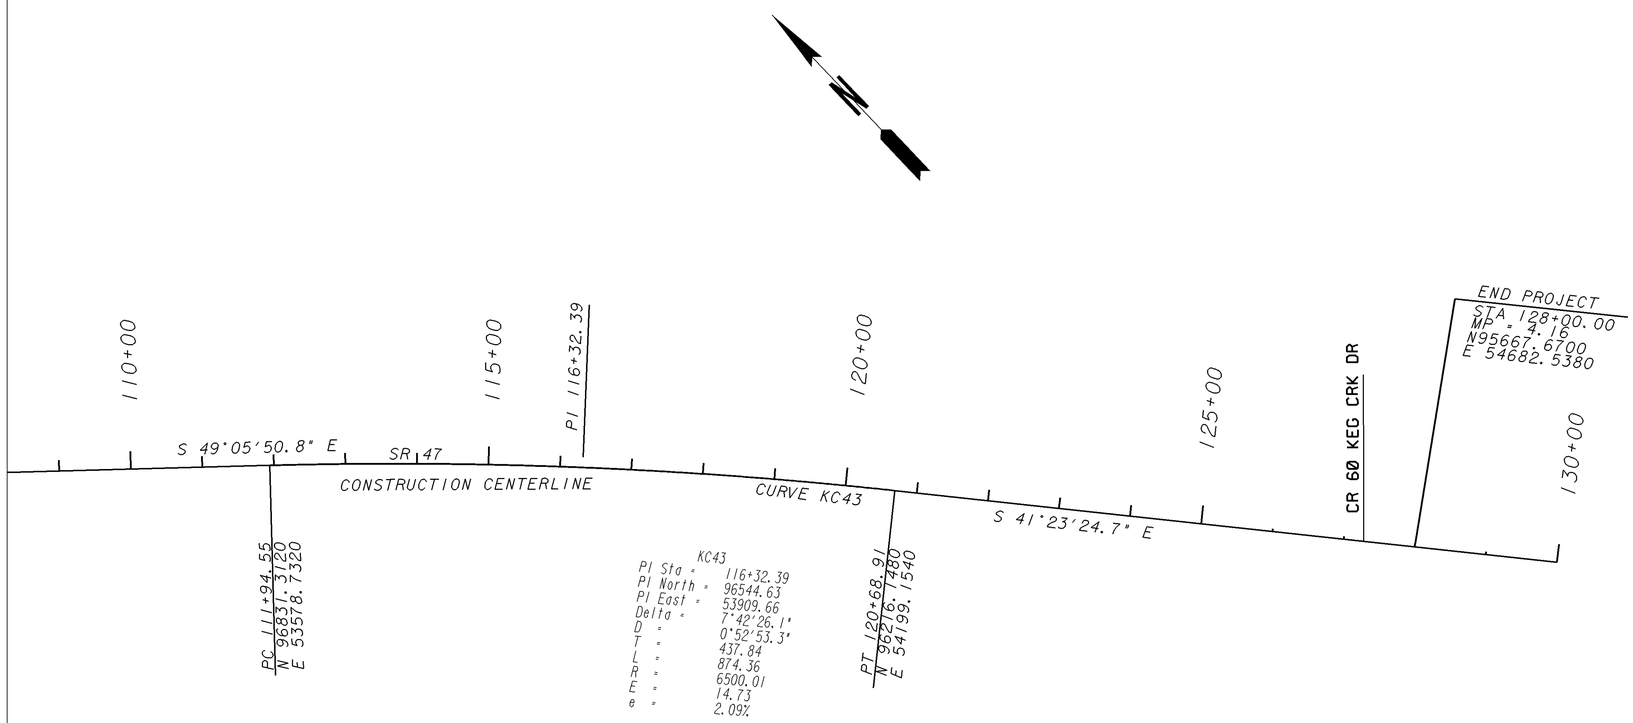

PROPERTY AND EXISTING R/W LINE
REQUIRED R/W LINE
CONSTRUCTION LIMITS
EASEMENT FOR CONSTR & MAINTENANCE OF SLOPES
EASEMENT FOR CONSTR OF SLOPES
EASEMENT FOR CONSTR OF DRIVES

BEGIN LIMIT OF ACCESS.....BLA
END LIMIT OF ACCESS.....ELA
LIMIT OF ACCESS
REQ'D R/W & LIMIT OF ACCESS

GEORGIA
DEPARTMENT OF TRANSPORTATION

SCALE IN FEET
0 100 200 400

REVISION DATES

STATE OF GEORGIA
DEPARTMENT OF TRANSPORTATION
OFFICE: DISTRICT 2 - DESIGN

CONSTRUCTION LAYOUT

STP00-0076-01(028)
COLUMBIA COUNTY

DRAWING No. 11-003

1/5/2009 GPLN

4/9/2014 9:45:47 AM \\GDOT-DSN1\GOPLOT\QCF\d2_PDF_Out_mono_200dpi.qcf rotanner O:\Columbia\231350 STP00-0076-01(028) Columbia Co\DGN\231350_0016.prf D2-Tennille