4/9/2014 rotanner	Wed Apr 09 09:45:14 2014	C:\TMP\000\Gdot-2012.TBL	O:\Columbia\231350 STP00-0076-01(028) Columbia Co\DGN\231350col.dgn

STATE	PROJECT NUMBER	SHEET NO.	TOTAL SHEETS
GA	STP00-0076-01(028)	17	227

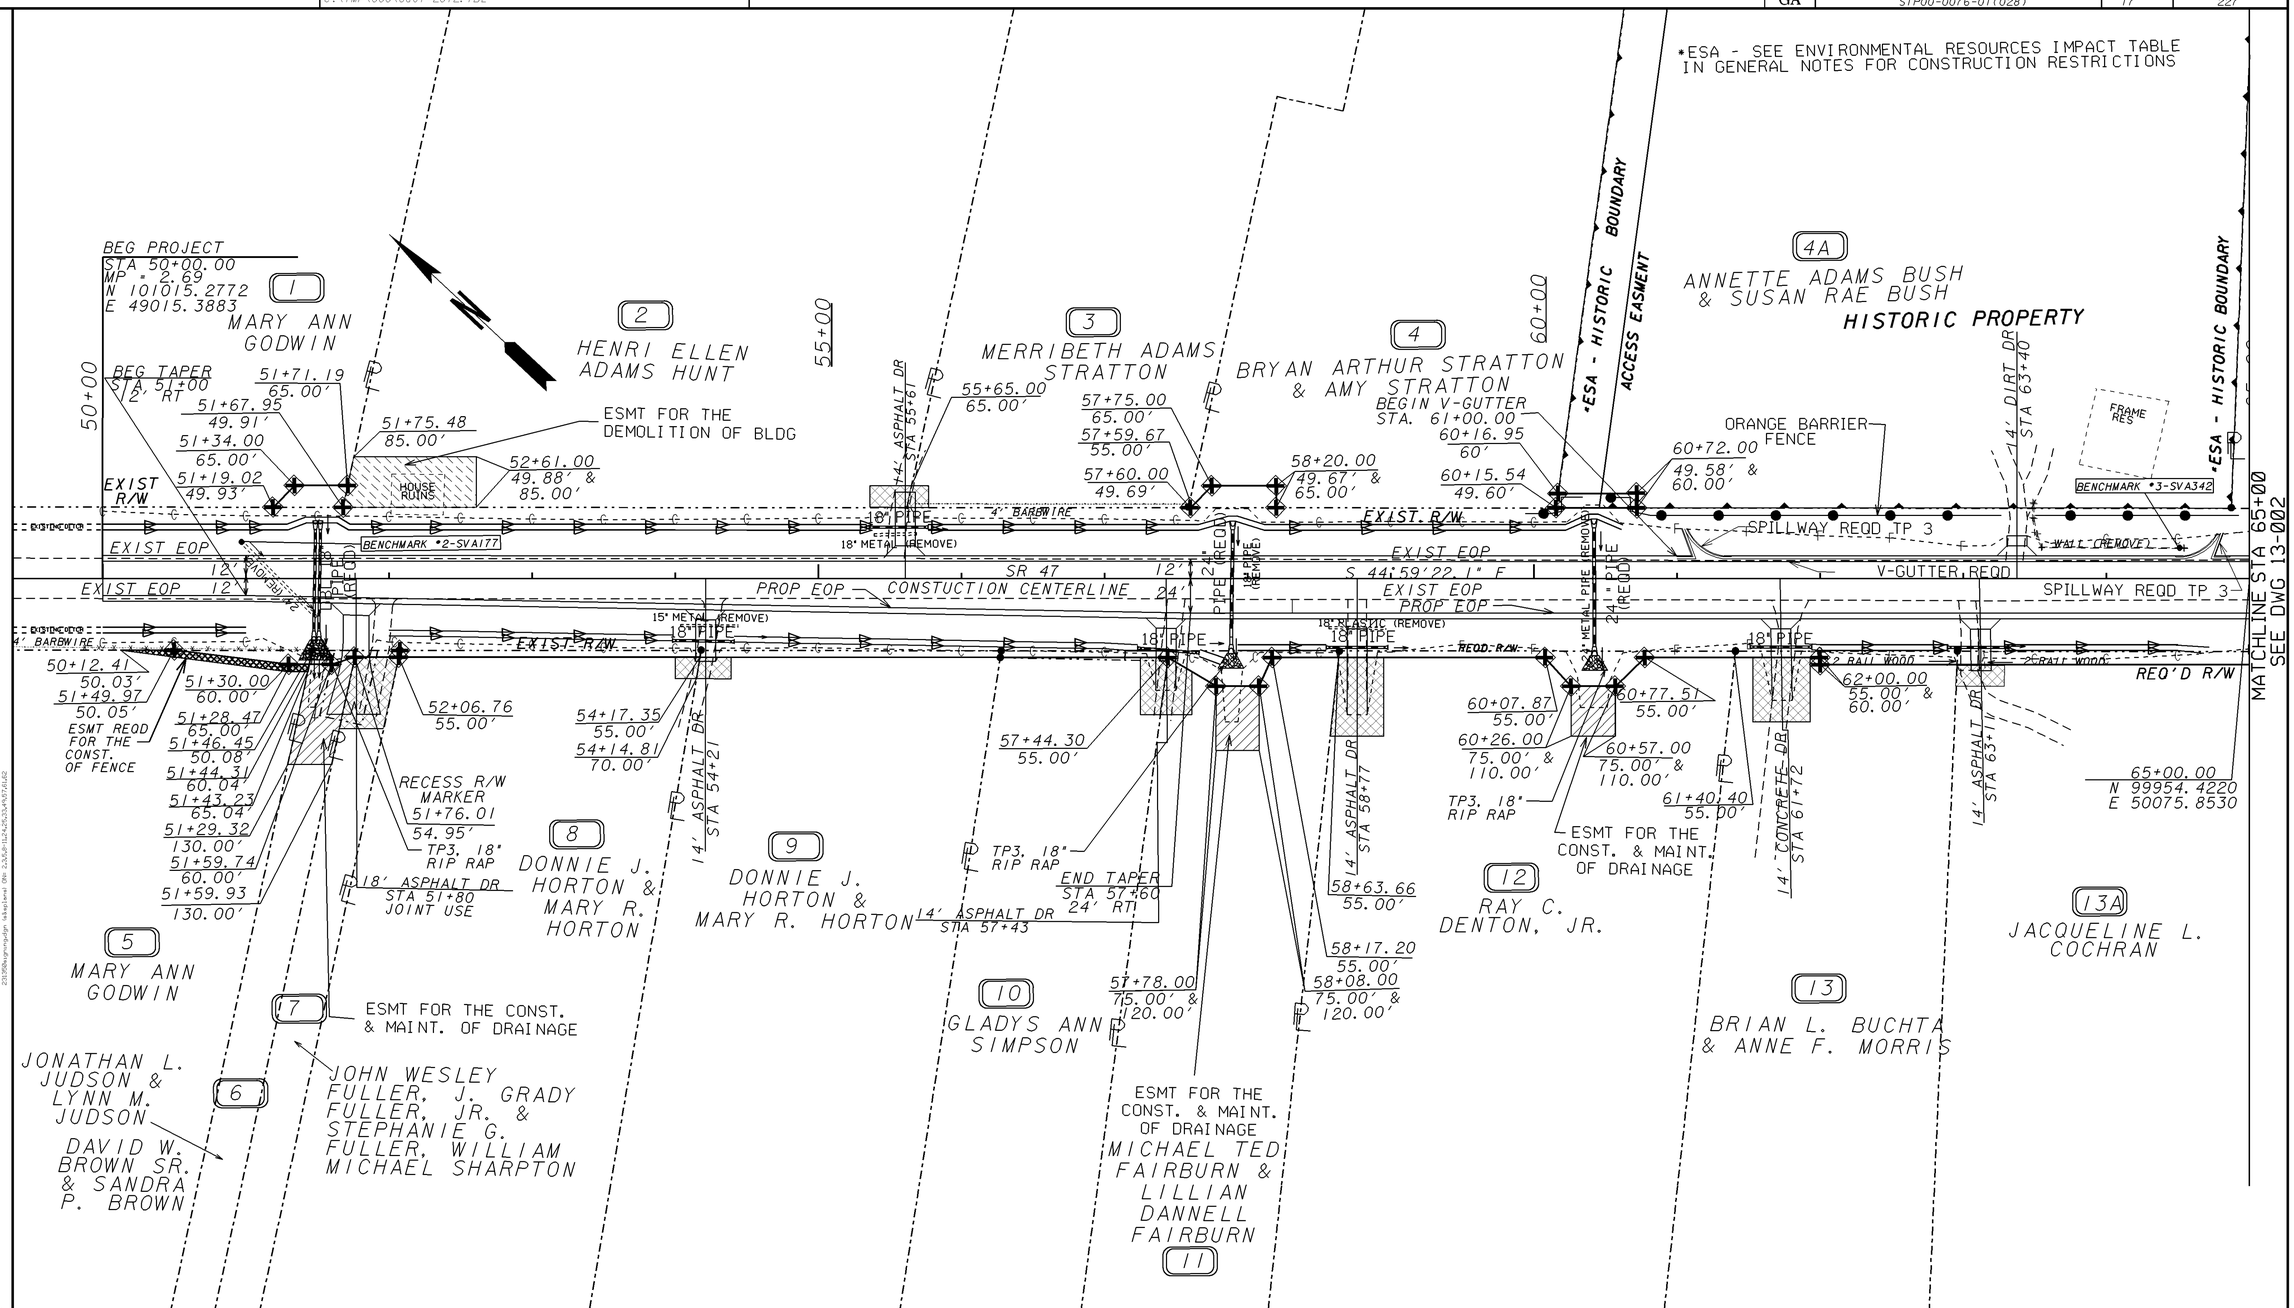

PROPERTY AND EXISTING R/W LINE	BEGIN LIMIT OF ACCESS.....BLA
REQUIRED R/W LINE	END LIMIT OF ACCESS.....ELA
CONSTRUCTION LIMITS	LIMIT OF ACCESS
EASEMENT FOR CONSTR & MAINTENANCE OF SLOPES	REQ'D R/W & LIMIT OF ACCESS
EASEMENT FOR CONSTR OF SLOPES	
EASEMENT FOR CONSTR OF DRIVES	

GEORGIA
DEPARTMENT OF TRANSPORTATION

SCALE IN FEET
0 50 100 200

REVISION DATES

STATE OF GEORGIA
DEPARTMENT OF TRANSPORTATION
OFFICE: DISTRICT 2 - DESIGN

MAINLINE PLAN

STP00-0076-01(028)
COLUMBIA COUNTY

DRAWING NO. 13-001