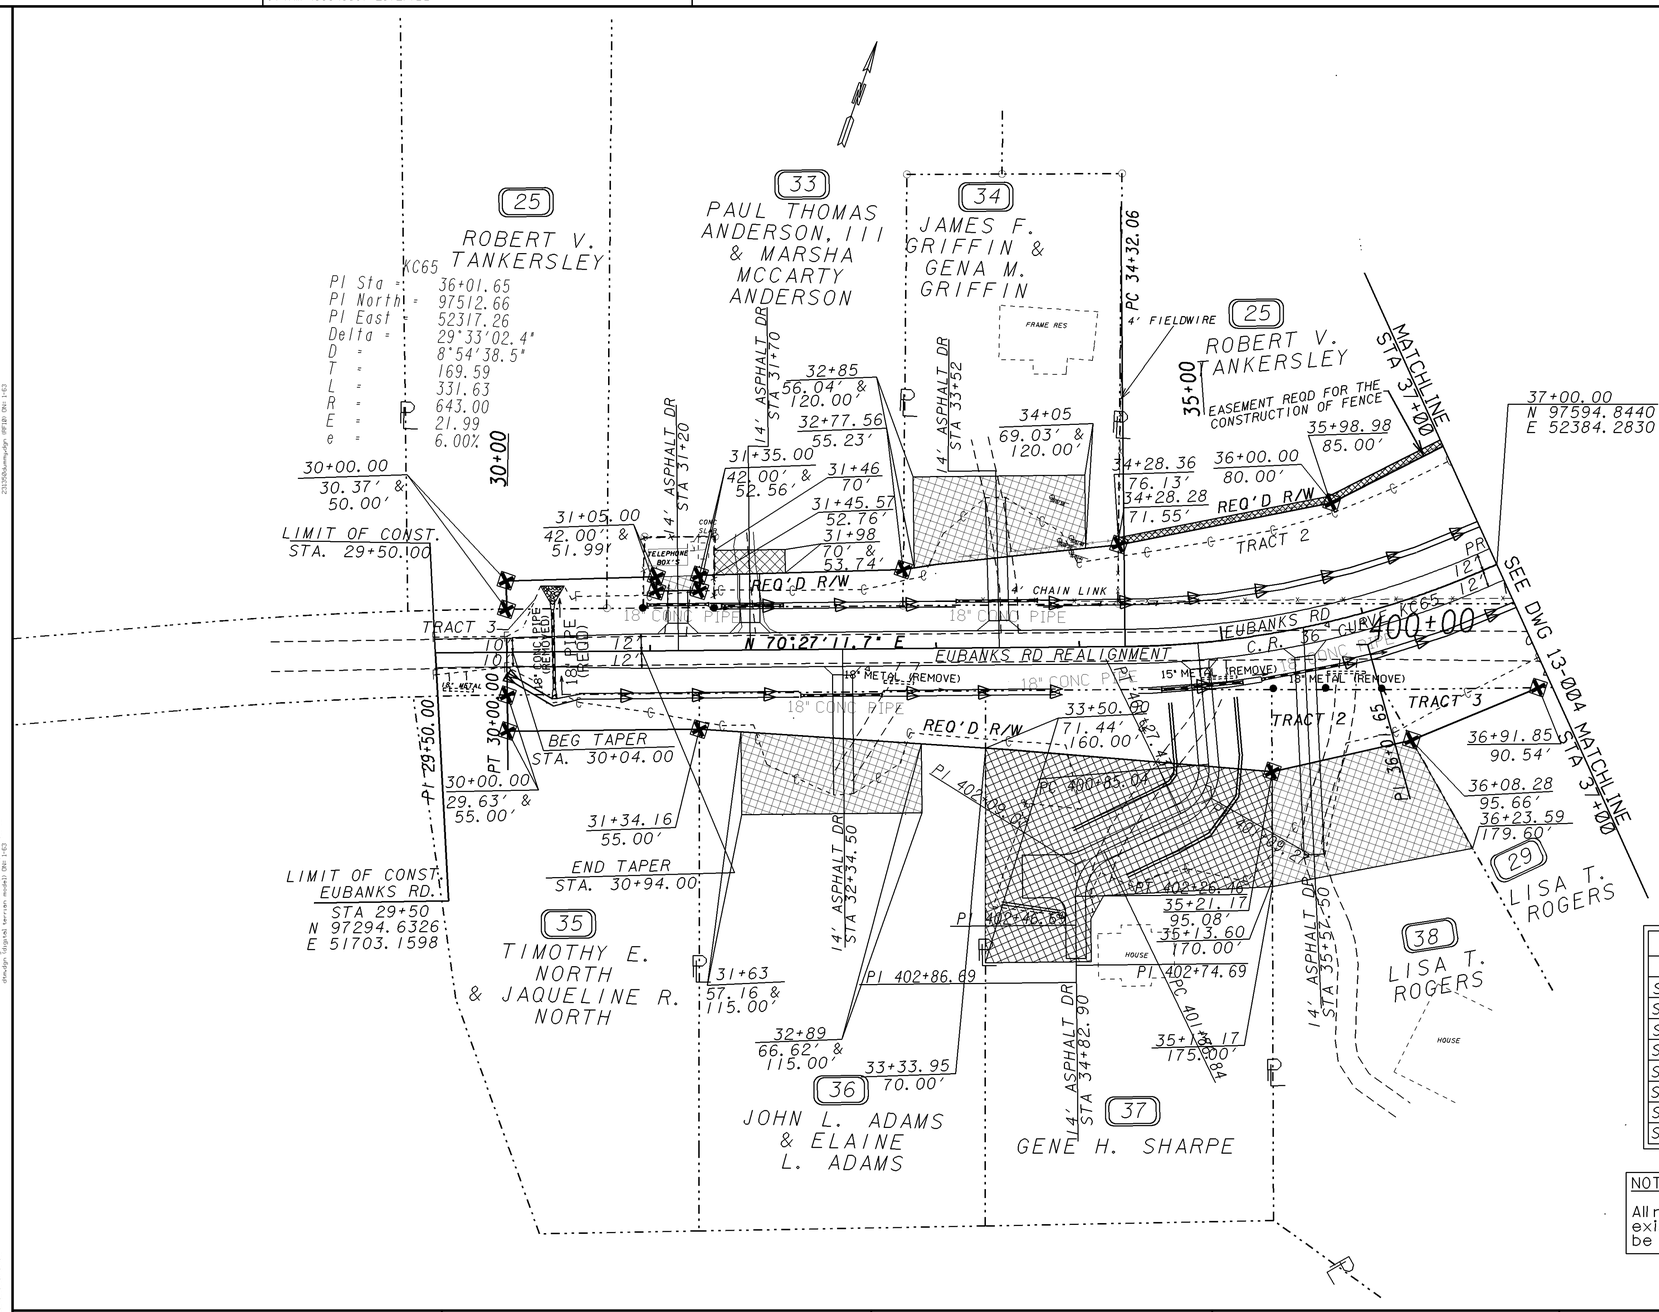

KC75
PI Sta = 401+09.27
PI North = 97375.07
PI East = 52249.27
Delta = 69°23'32.6"
D = 163°42'08.0"
T = 24.23
L = 42.39
R = 35.00
E = 7.57
e = %

KC76
PI Sta = 402+09.07
PI North = 97300.61
PI East = 52174.00
Delta = 64°51'18.4"
D = 163°42'08.0"
T = 22.24
L = 39.62
R = 35.00
E = 6.47
e = %

SEE DWG # 11-002 FOR LAYOUT INFORMATION - PARCEL 37

SUPERELEVATION TABLE - KC65

NO	DESCRIPTION	STATION	LEFT	RIGHT
SE9	END NC	32+99.07	-0.0200	-0.0200
SE10	ZERO SUPER	33+43.40	-0.0200	0.0000
SE11	REV. CROWN	33+87.74	-0.0200	0.0200
SE12	BEGIN FS	34+76.40	-0.0600	0.0600
SE13	END FS	37+19.35	-0.0600	0.0600
SE14	REV. CROWN	38+08.02	-0.0200	0.0200
SE15	ZERO SUPER	38+52.35	-0.0200	0.0000
SE16	BEGIN NC	38+96.68	-0.0200	-0.0200

NOTE:

All req'd fence shall be erected prior to the removal of existing fence to protect livestock & property and shall be located 1'-0" outside req'd Right of Way.

PROPERTY AND EXISTING R/W LINE
REQUIRED R/W LINE
CONSTRUCTION LIMITS
EASEMENT FOR CONSTR & MAINTENANCE OF SLOPES
EASEMENT FOR CONSTR OF SLOPES
EASEMENT FOR CONSTR OF DRIVES

BEGIN LIMIT OF ACCESS.....BLA
END LIMIT OF ACCESS.....ELA
LIMIT OF ACCESS
REQ'D R/W & LIMIT OF ACCESS

GEORGIA DEPARTMENT OF TRANSPORTATION

SCALE IN FEET
0 50 100 200

REVISION DATES

STATE OF GEORGIA
DEPARTMENT OF TRANSPORTATION

OFFICE:

CROSSROAD PLAN

STP00-0076-01(028)
COLUMBIA COUNTY

DRAWING No. 14-001

1/5/2009 GPLN