STATE	PROJECT NUMBER	SHEET NO.	TOTAL SHEETS
GA.	STP00-0076-01(028)	24	227

REVISION DATES

PASSING LANE PROFILE
STATE ROUTE 47

FOR THE AREA BETWEEN STATION 50+00 TO STATION 85+00
AND THE AREA BETWEEN STATION 126+00 TO STATION 128+00
THE CONTRACTOR SHALL ADJUST THE PROFILE GRADE AS
SPECIFIED IN SECTION 149 OF THE SPECIFICATIONS.
SEE ALLOWABLE RANGES TABLE.

BENCHMARK #3-SVA342
A SQUARE CUT IN THE TOP OF A CONC. WALL.
STA. 64+51.25 OFFSET 22.25 FEET RT.
ELEVATION = 477.887
N = 100004.23
E = 50056.730

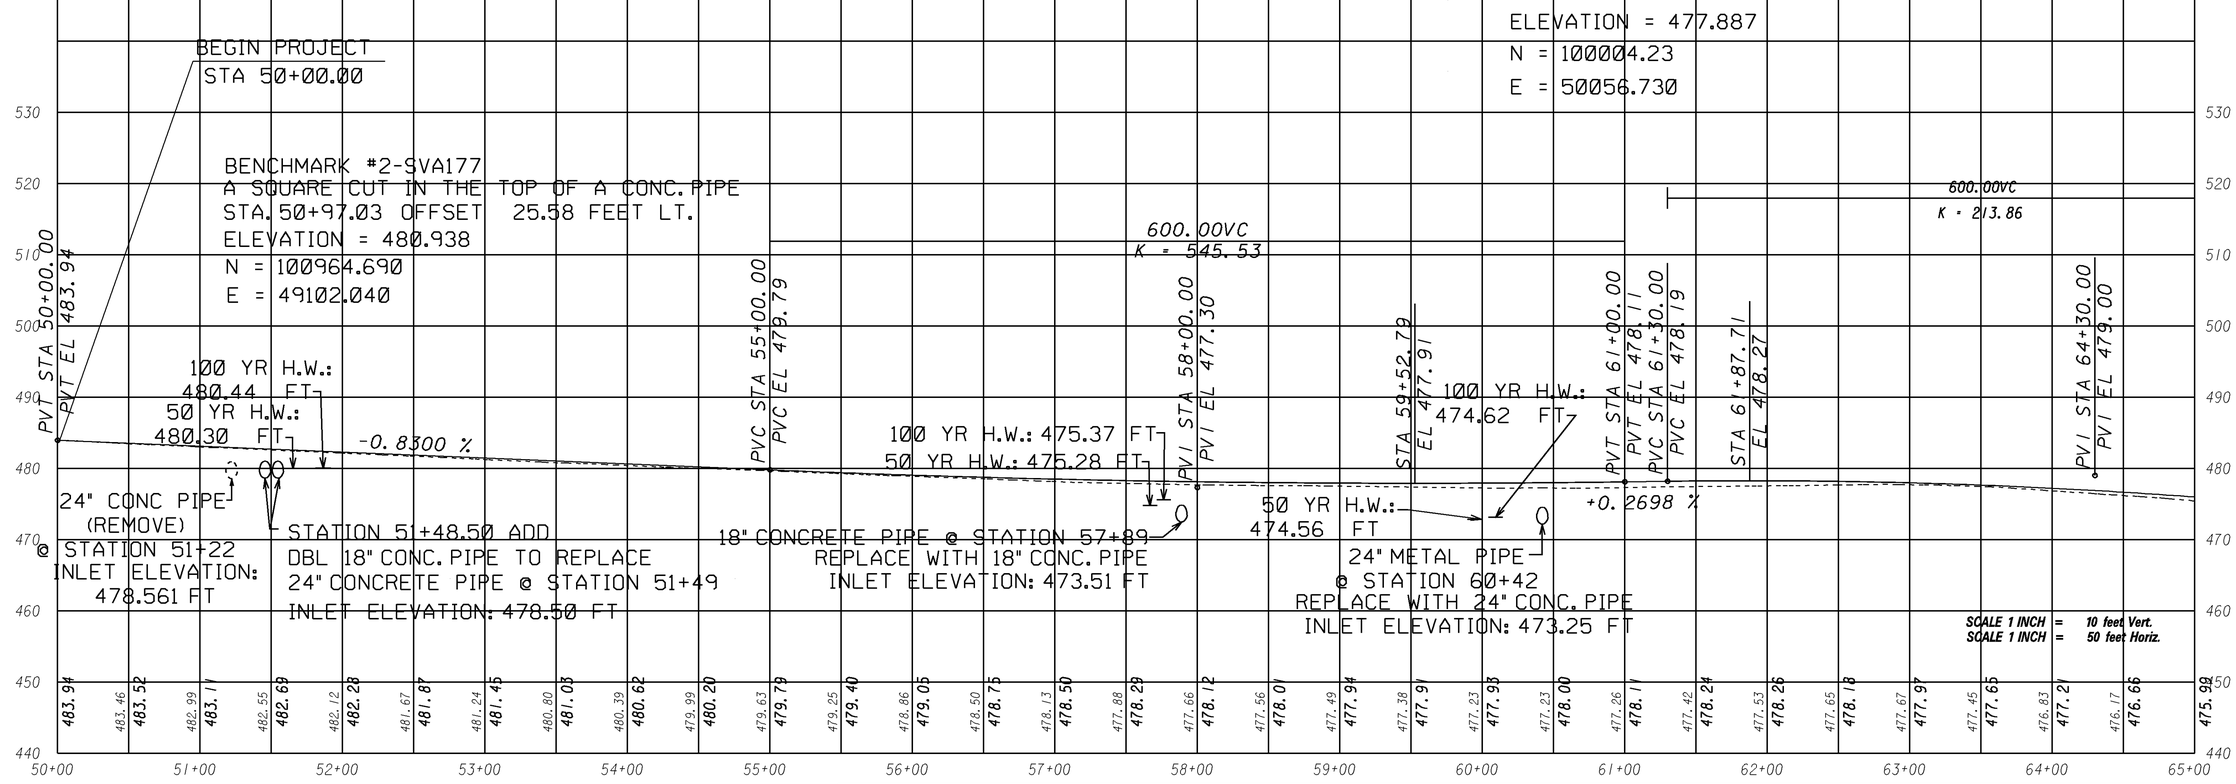

STATE OF GEORGIA
DEPARTMENT OF TRANSPORTATION
OFFICE OF DESIGN

GEORGIA
DEPARTMENT OF TRANSPORTATION
CONSTRUCTION PROFILE
STA. 50+00 - 65+00

DRAWING No. 15-001

SR 47

4/9/2014
c:\Columbia\231350 STP00-0076-01(028) Columbia Co\DGN\231350col.dgn