4/9/2014 9:41:33 AM \\GDOT-DSN1\GOPLOT\GCF\d2_PDF_Out_mono_200dpi.gcf rptanner O:\Columbia\231350 STP00-0076-01(028) Columbia Co\DGN\231350_0025.prf

STATE	PROJECT NUMBER	SHEET NO.	TOTAL SHEETS
GA.	STP00-0076-01(028)	25	227

REVISION DATES	

PASSING LANE PROFILE
STATE ROUTE 47

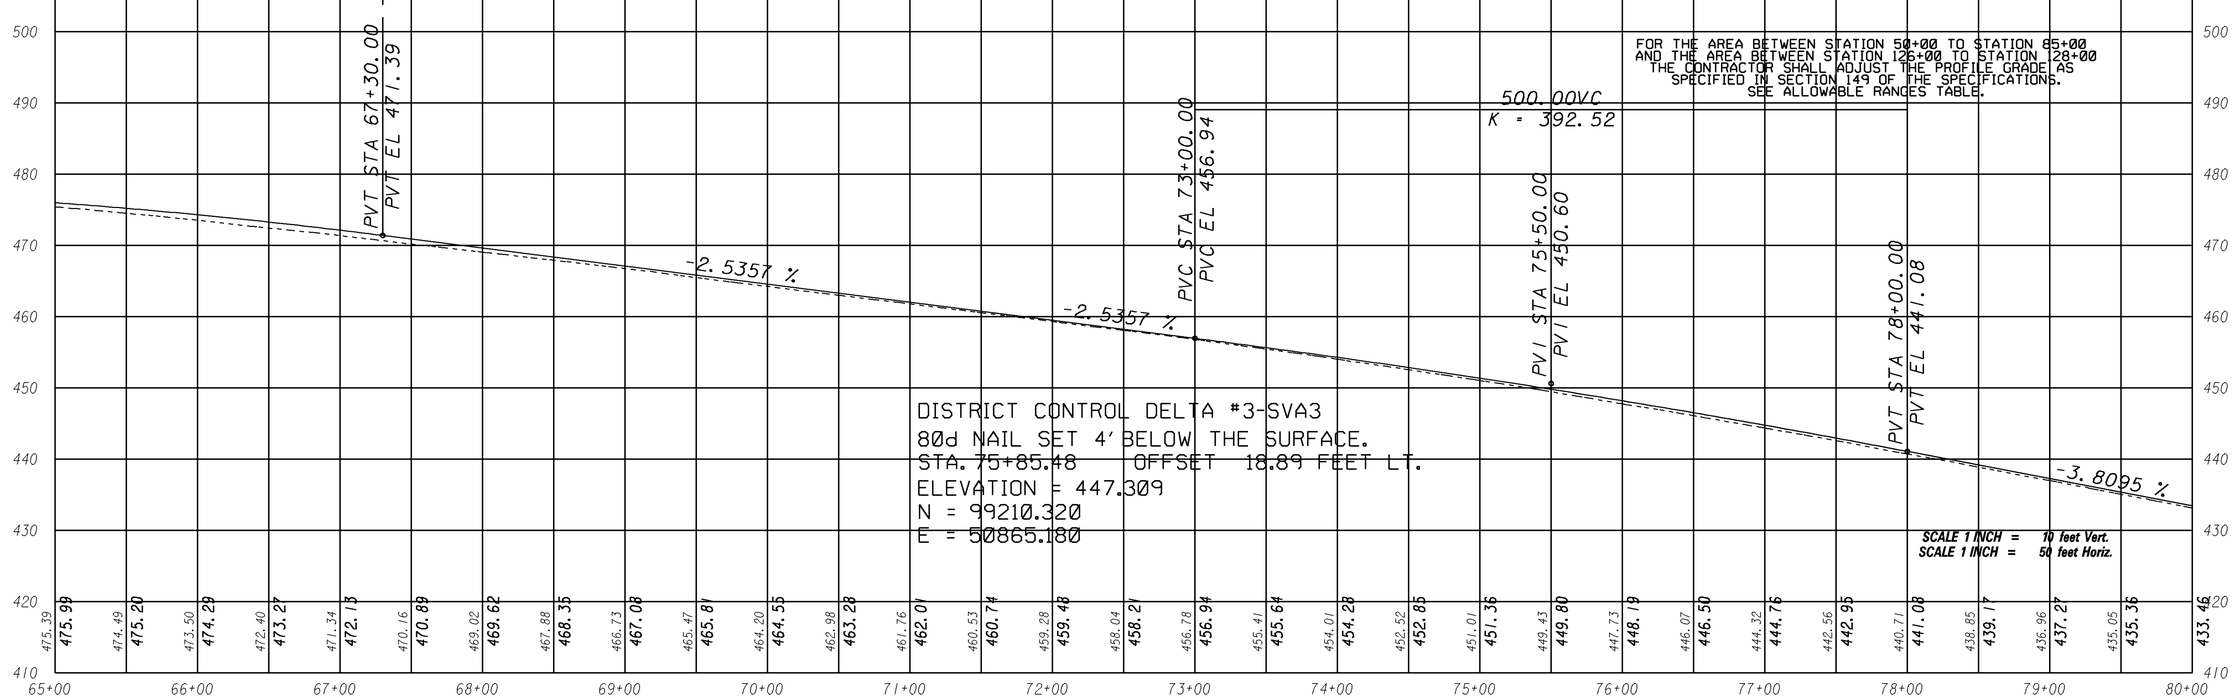

STATE OF GEORGIA
DEPARTMENT OF TRANSPORTATION
OFFICE OF DESIGN

GEORGIA
DEPARTMENT OF TRANSPORTATION
CONSTRUCTION PROFILE

DRAWING No. 15-002

STA. 65+00 - 80+00

SR 47

231350-UNITS.DGN (LIMIT) Dev 2.3.5.0:L:24.33.33:14:55:57:8.62
231350-Alignments.dgn (Alignments) Dev 2.3.5.0:L:24.33.33:14:57:8.62
231350-Profiles.dgn (Profiles) Dev 2.3.5.0:L:24.33.33:14:57:8.62
231350-Section-Cdg.dgn (Section-Cdg) Dev 2.3.5.0:L:24.25.33:14:57:8.62

4/9/2014
O:\Columbia\231350 STP00-0076-01(028) Columbia Co\DGN\231350co2.dgn

4/9/2014 9:41:33 AM \\GDOT-DSN1\GOPLOT\GCF\d2_PDF_Out_mono_200dpi.gcf rptanner O:\Columbia\231350 STP00-0076-01(028) Columbia Co\DGN\231350_0025.prf D2-Tennille