4/9/2014 9:40:09 AM \\GDOT-DSN1\GOPLOT\OCF\d2_PDF_Out_mono_200dpi.gcf rotanner Q:\Columbia\231350 STP00-0076-01(028) Columbia Co\DGN\231350_0029.prf

| STATE | PROJECT NUMBER | SHEET NO. | TOTAL SHEETS |
|---|---|---|---|
| GA. | STP00-0076-01(028) | 29 | 227 |

| REVISION DATES | |
|---|---|
| | |
| | |
| | |
| | |

# PASSING LANE PROFILE
# STATE ROUTE 47

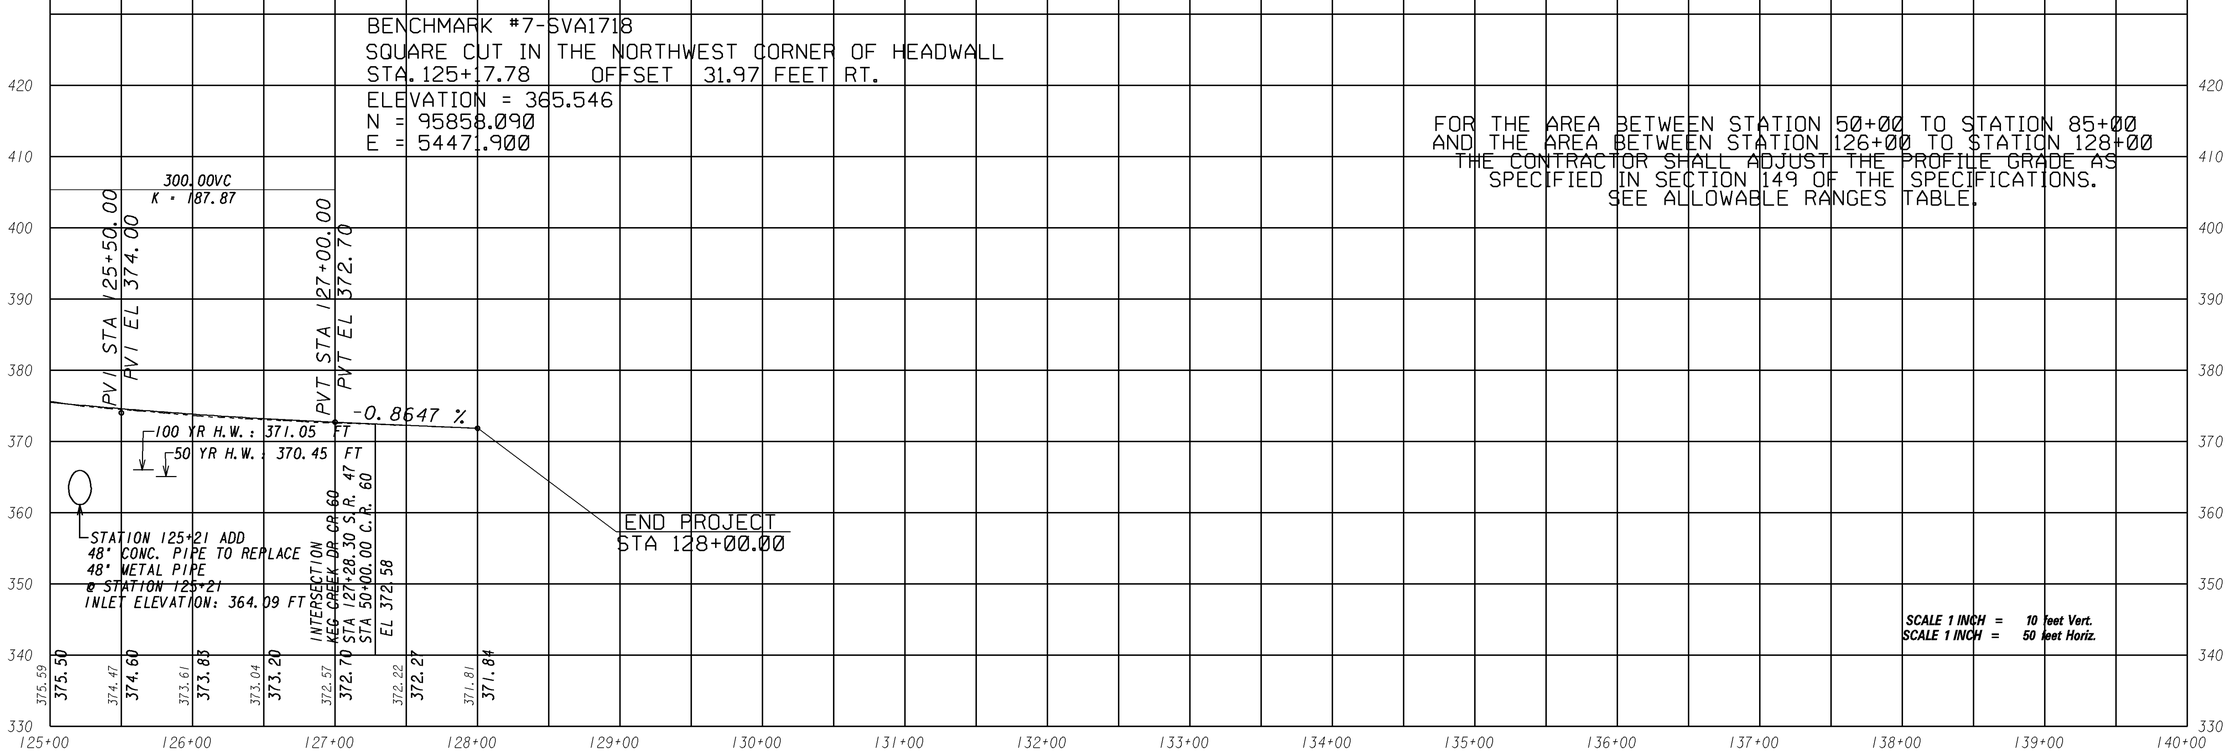


STATE OF GEORGIA
DEPARTMENT OF TRANSPORTATION
OFFICE OF DESIGN

GEORGIA
DEPARTMENT OF TRANSPORTATION
CONSTRUCTION PROFILE

DRAWING No.
15-006

STA. 125+00 - 128+00 SR 47

4/9/2014
q:\Columbia\231350 STP00-0076-01(028) Columbia Co\DGN\231350co6.dgn

4/9/2014 9:40:09 AM \\GDOT-DSN1\GOPLOT\OCF\d2_PDF_Out_mono_200dpi.gcf rotanner Q:\Columbia\231350 STP00-0076-01(028) Columbia Co\DGN\231350_0029.prf D2-Tennille