STATE	PROJECT NUMBER	SHEET NO.	TOTAL SHEETS
GA.	STP00-0076-01(028)	35	227

REVISION	DATES

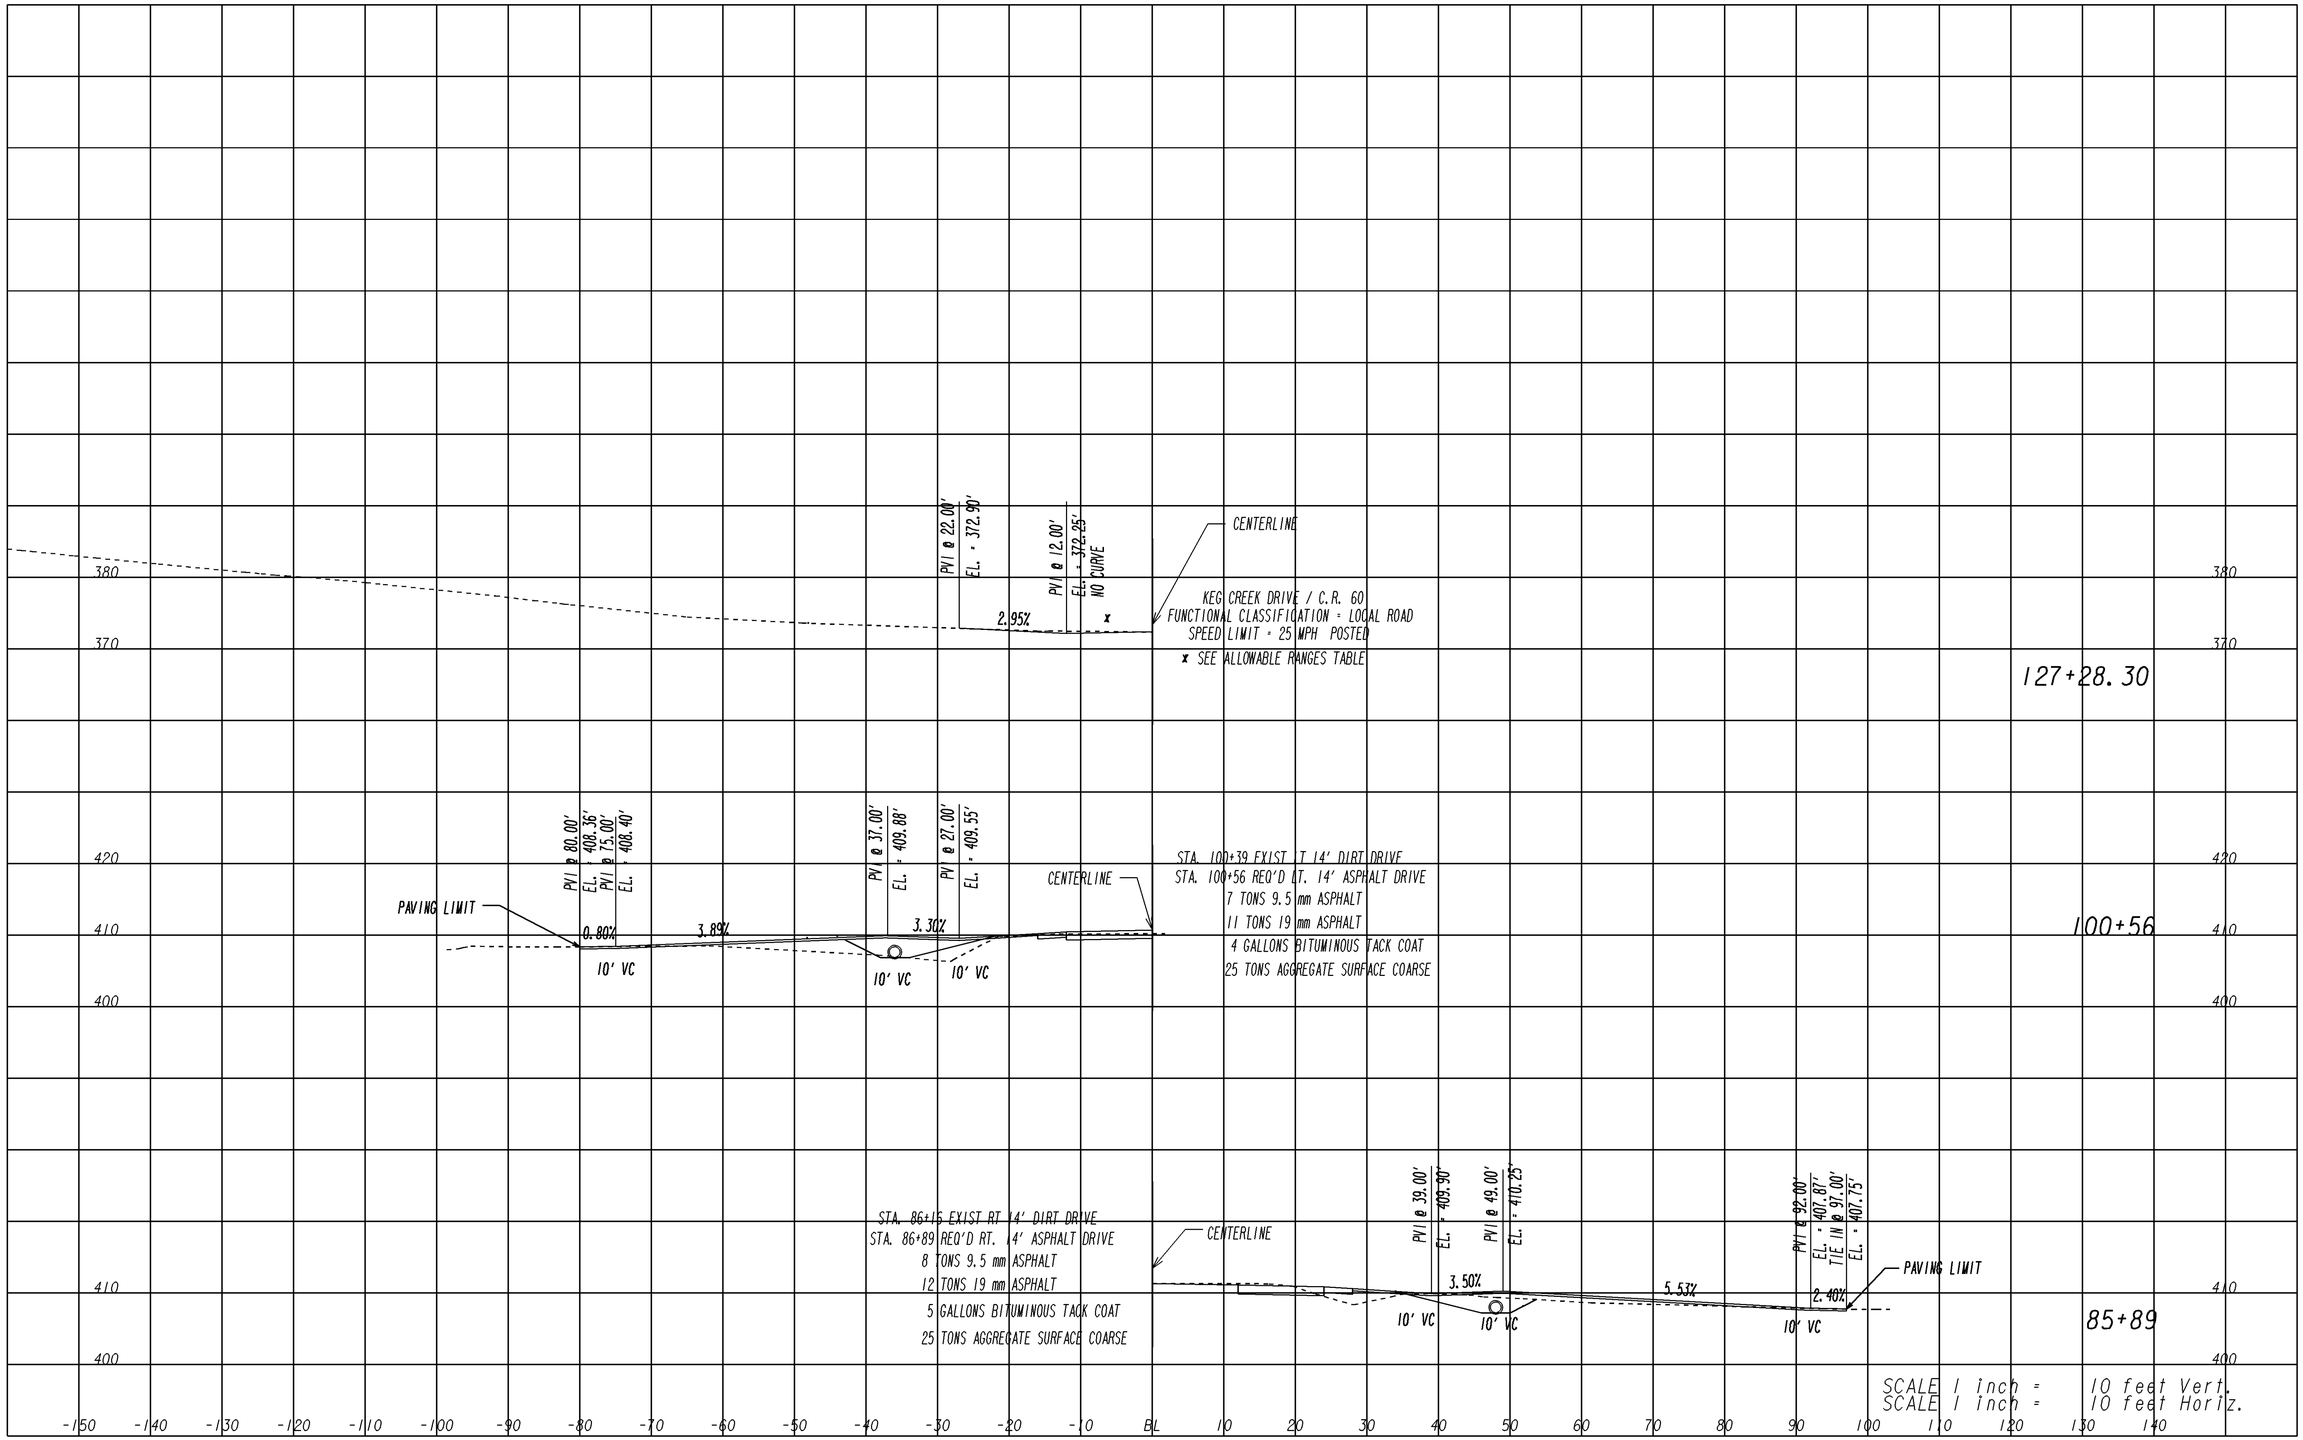

DRIVEWAY PROFILES

STATE OF GEORGIA
DEPARTMENT OF TRANSPORTATION
OFFICE OF DESIGN

S.R. 47 PASSING LANE

DRAWING No.
17-004

4/10/2014
0:\Columbia\231350 STP00-0076-01(028) Columbia Co\DGN\231350XSDRIVES_KC1.DGN