STATE	PROJECT NUMBER	SHEET NO.	TOTAL SHEETS
GA.	STP00-0076-01(028)	36	227

REVISION DATES

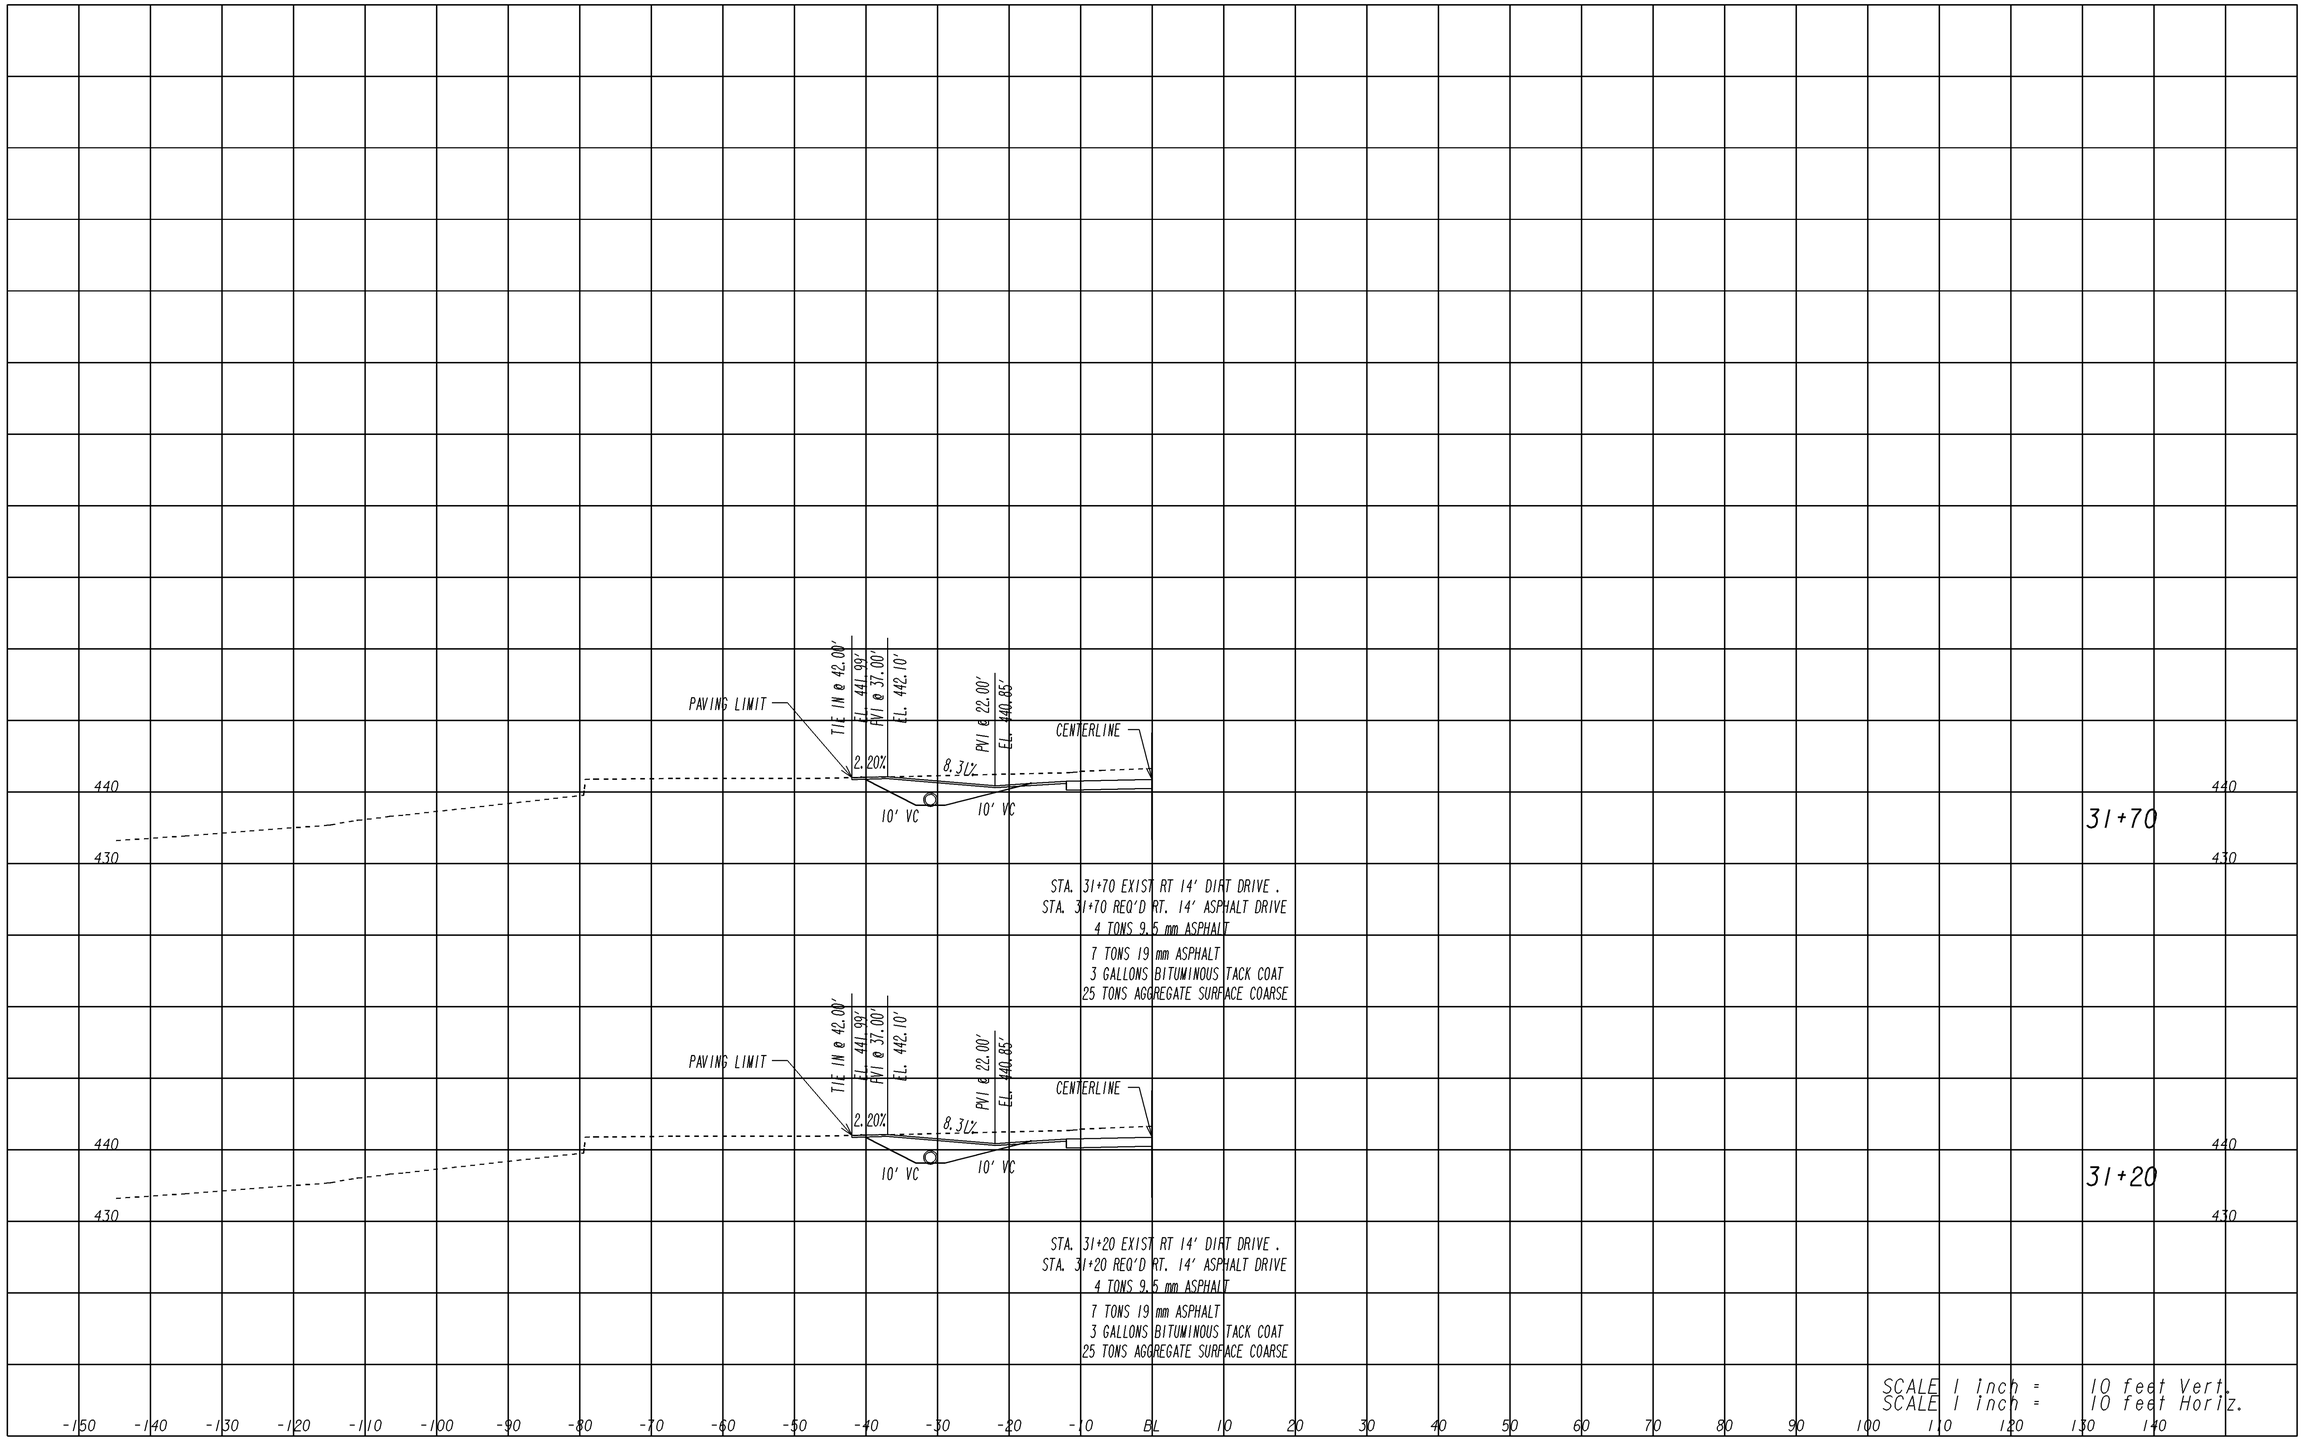

DRIVEWAY PROFILES

STATE OF GEORGIA
DEPARTMENT OF TRANSPORTATION
OFFICE OF DESIGN

REALIGNMENT OF EUBANKS RD.

DRAWING No. 17-005