4/10/2014 10:29:46 AM \\GDOT-DSN1\GOPLOT\QCF\d2_PDF_Out_mono_200dpi.qcf rotanner O:\Columbia\231350 STP00-0076-01(028) Columbia Co\DGN\231350_0039.prf

4/10/2014 Thu Apr 10 10:30:00 2014	C:\TWP\000\Gdot-2012.TBL	O:\Columbia\231350 STP00-0076-01(028) Columbia Co\DGN\DWKC190STA88.DGN	STATE	PROJECT NUMBER	SHEET NO.	TOTAL SHEETS
rotanner			GA	STP00-0076-01(028)	39	227

INSTALL TYPE 3 RIP RAP
IN DRIVEWAY PROPOSED DITCHES

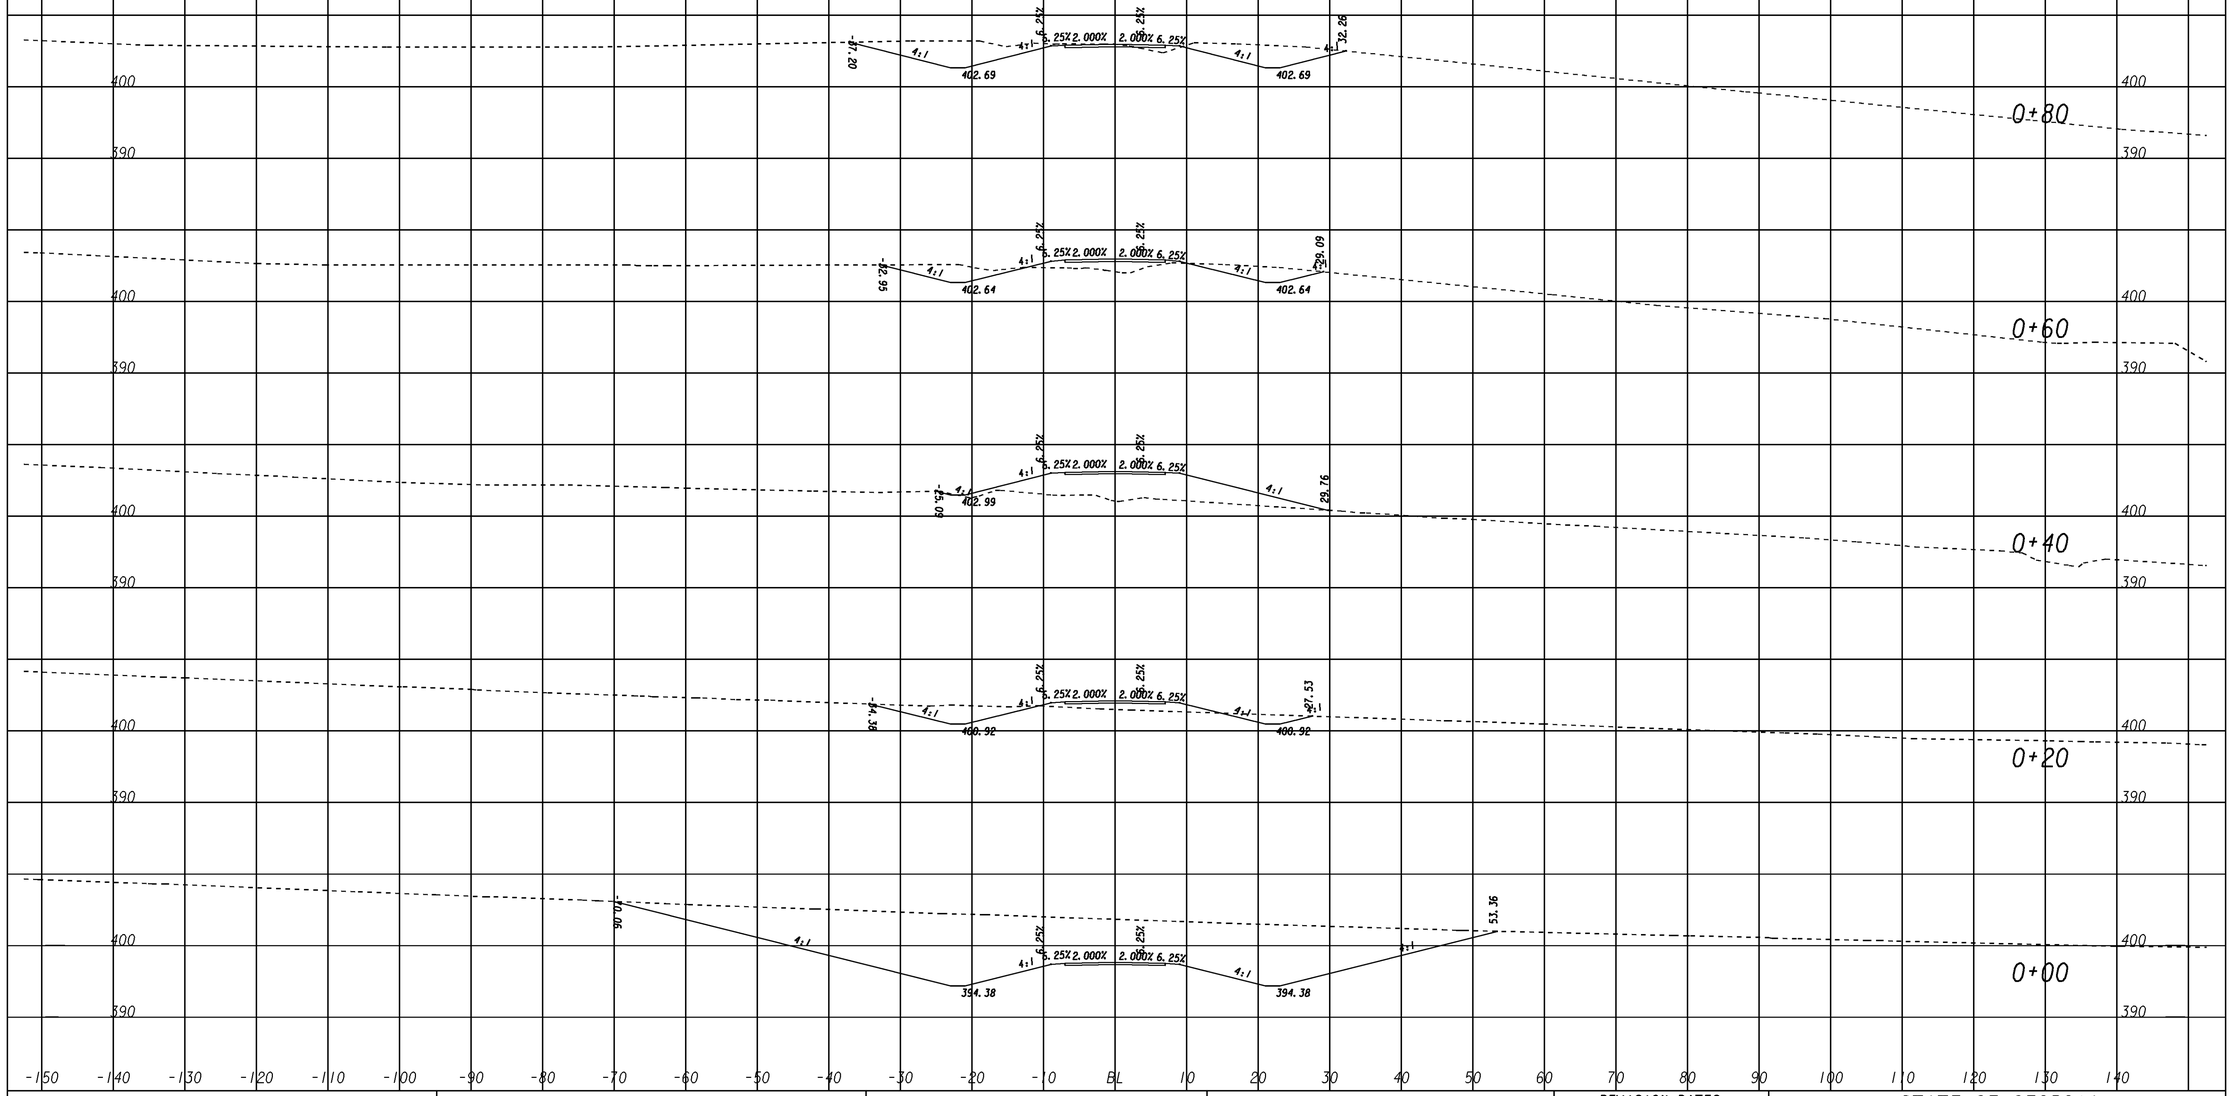

GEORGIA
DEPARTMENT OF TRANSPORTATION

SCALE 1 inch = 10 feet Vert.
SCALE 1 inch = 10 feet Horiz.

REVISION DATES

STATE OF GEORGIA
DEPARTMENT OF TRANSPORTATION

OFFICE: DISTRICT 2 DESIGN TENNILLE

DRIVEWAY PROFILES

DRIVEWAY 88+00

DRAWING No. 17-008

1/5/2009 SUNSEW

4/10/2014 10:29:46 AM \\GDOT-DSN1\GOPLOT\QCF\d2_PDF_Out_mono_200dpi.qcf rotanner O:\Columbia\231350 STP00-0076-01(028) Columbia Co\DGN\231350_0039.prf D2-Tennille