4/10/2014 10:29:15 AM \\GDOT-DSN1\GOPLOT\QCF\d2_PDF_Out_mono_200dpi.qcf rotanner O:\Columbia\231350 STP00-0076-01(028) Columbia Co\DGN\231350_0039B.prf

4/10/2014 rotanner	Thu Apr 10 10:29:16 2014	C:\TMP\001\Gdot-2012.TBL	o:\Columbia\231350 STP00-0076-01(028) Columbia Co\DGN\DWKC192STA11890.DGN	STATE	PROJECT NUMBER	SHEET NO.	TOTAL SHEETS
				GA	STP00-0076-01(028)	39B	227

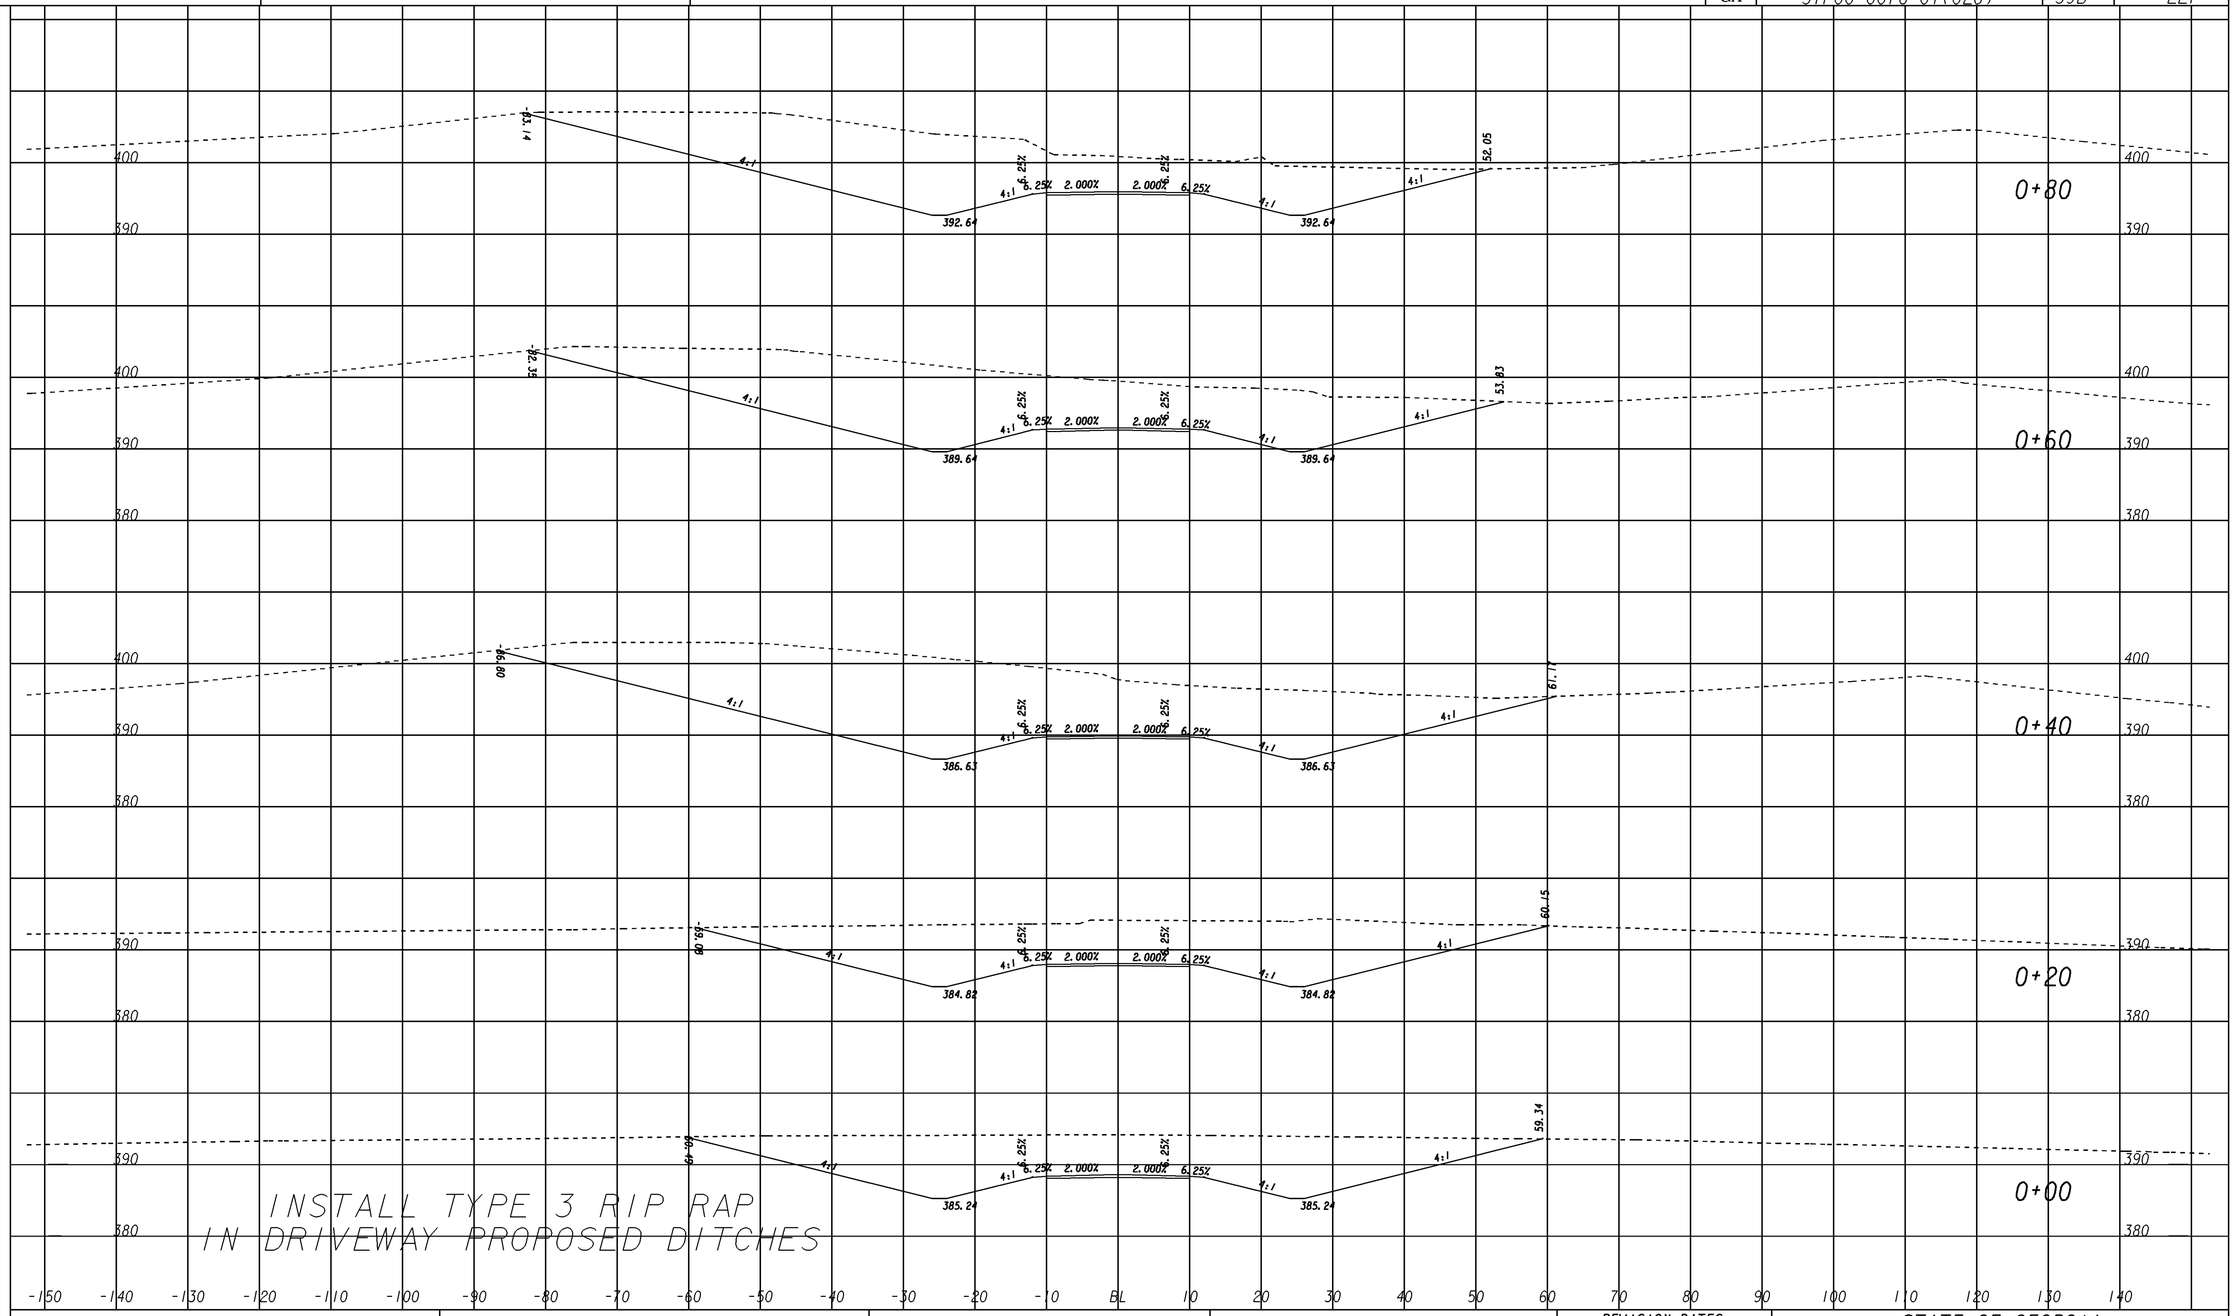

GEORGIA
DEPARTMENT OF TRANSPORTATION

SCALE 1 inch = 10 feet Vert.
SCALE 1 inch = 10 feet Horiz.

REVISION DATES

STATE OF GEORGIA
DEPARTMENT OF TRANSPORTATION
OFFICE: DISTRICT 2 DESIGN TENNILLE
DRIVEWAY PROFILES

DRIVEWAY 88+00

DRAWING No. 17-008B

1/5/2009 SUXSEW