4/10/2014 Thu Apr 10 10:28:54 2014 rotanner	C:\TWP\000\Gdot-2012.TBL	O:\Columbia\231350 STP00-0076-01(028) Columbia Co\DGN\KC189 DRIVEWAY.DGN	STATE	PROJECT NUMBER	SHEET NO.	TOTAL SHEETS
			GA	STP00-0076-01(028)	40	227

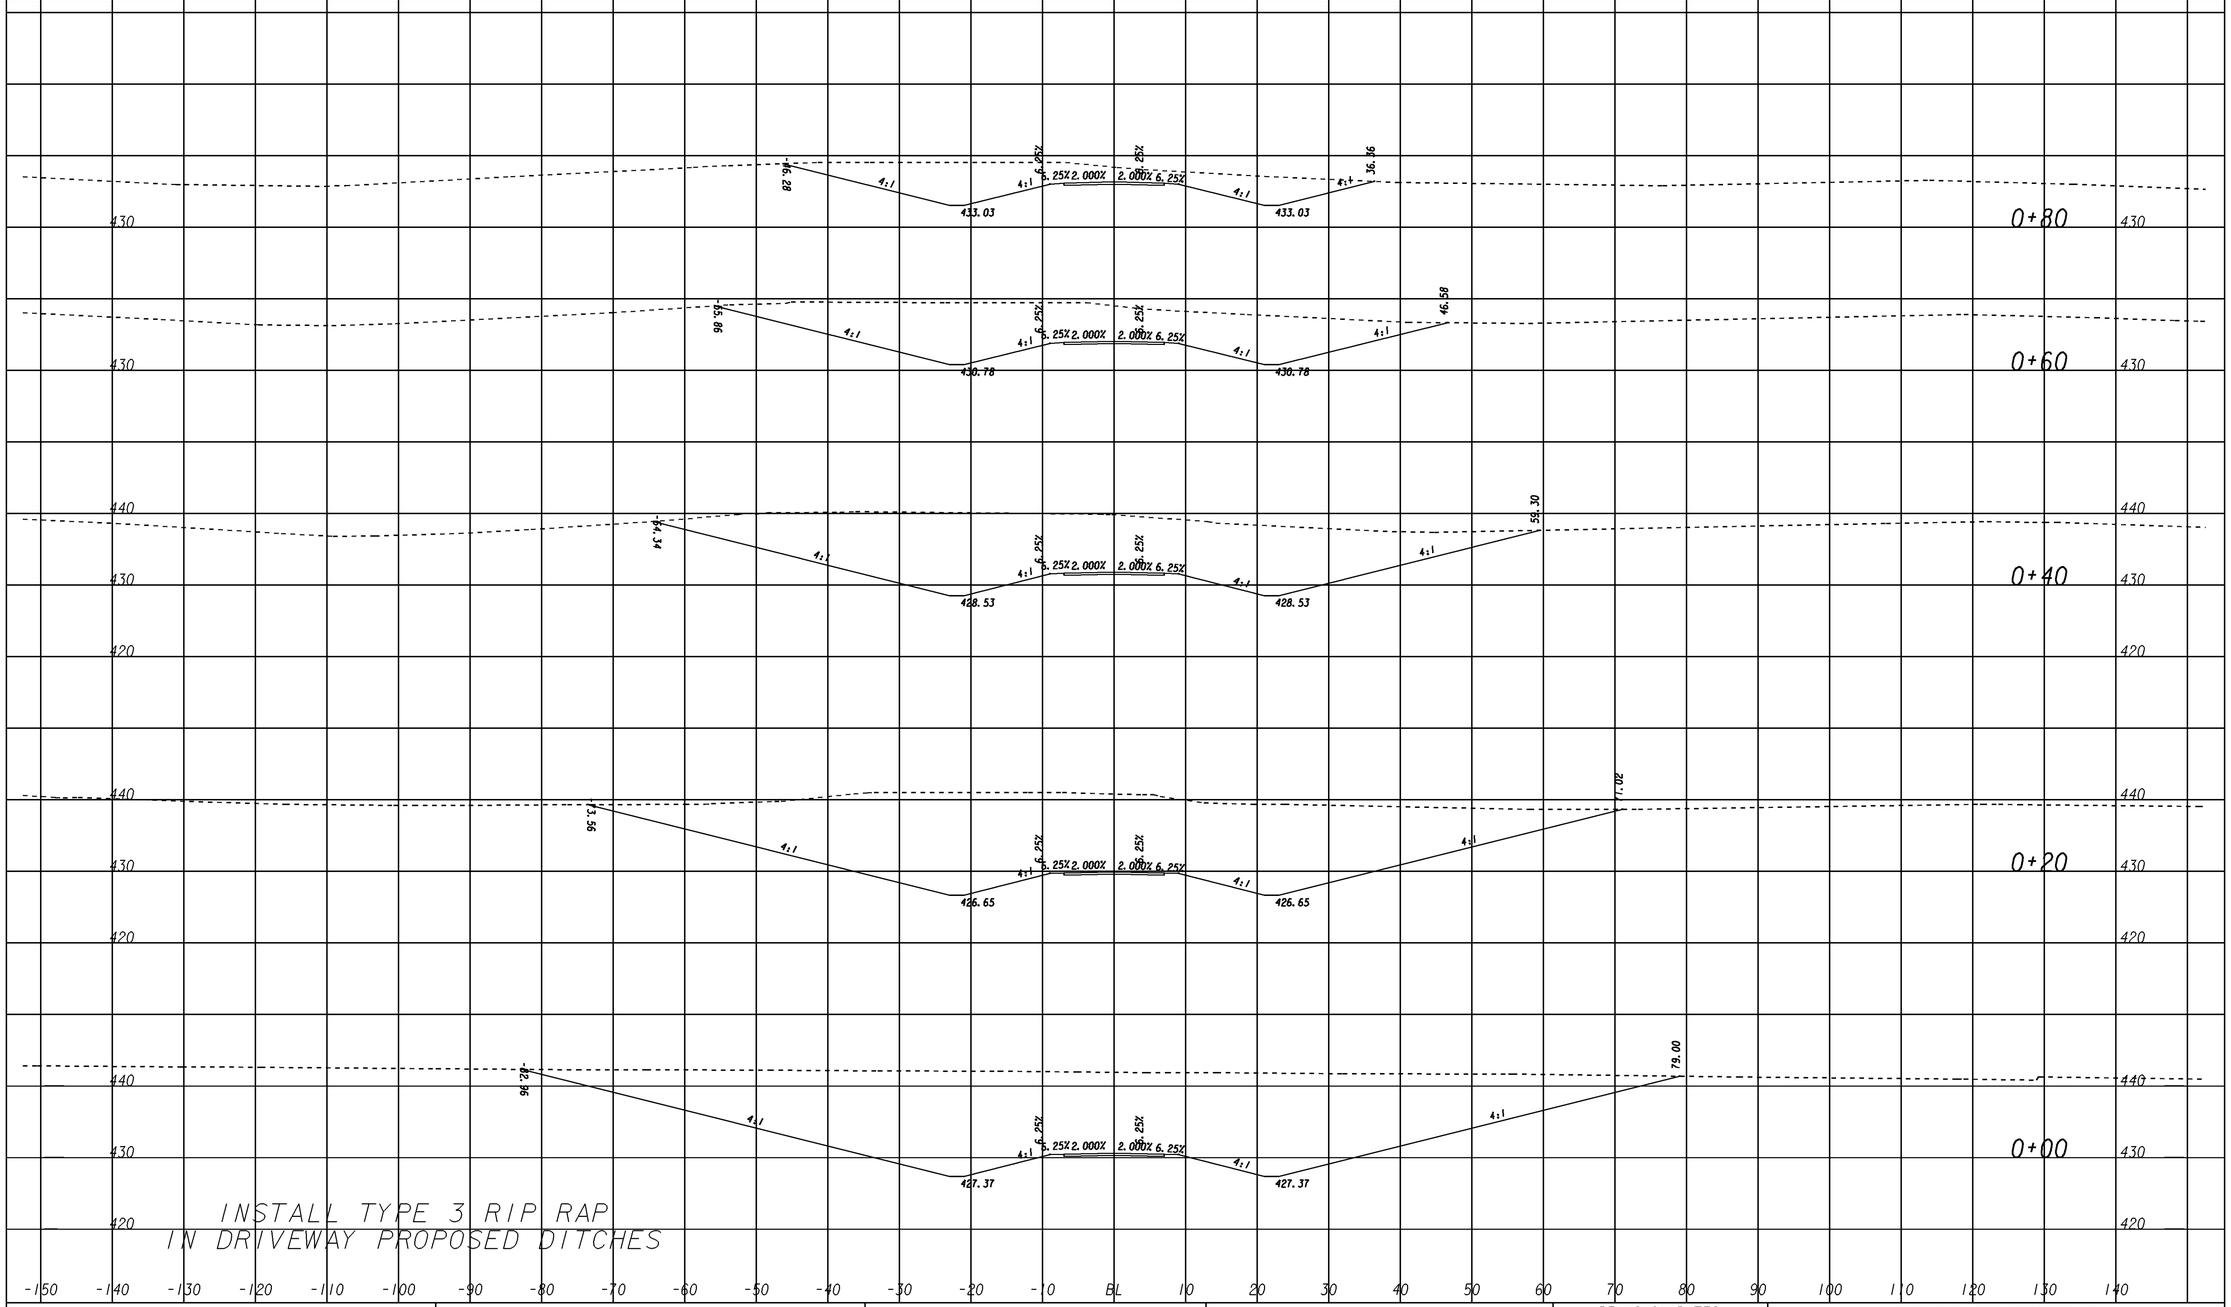

GEORGIA
DEPARTMENT OF TRANSPORTATION

SCALE 1 inch = 10 feet Vert.
SCALE 1 inch = 10 feet Horiz.

REVISION DATES

STATE OF GEORGIA
DEPARTMENT OF TRANSPORTATION
OFFICE: DISTRICT 2 DESIGN TENNILLE
DRIVEWAY PROFILES

DRIVEWAY 33+52

DRAWING No. 17-009

1/5/2009 SUYSEW