4/10/2014 10:28:47 AM \\GDOT-DSN1\GOPLOT\QCF\d2_PDF_Out_mono_200dpi.qcf rotanner O:\Columbia\231350 STP00-0076-01(028) Columbia Co\DGN\231350_0041.prf



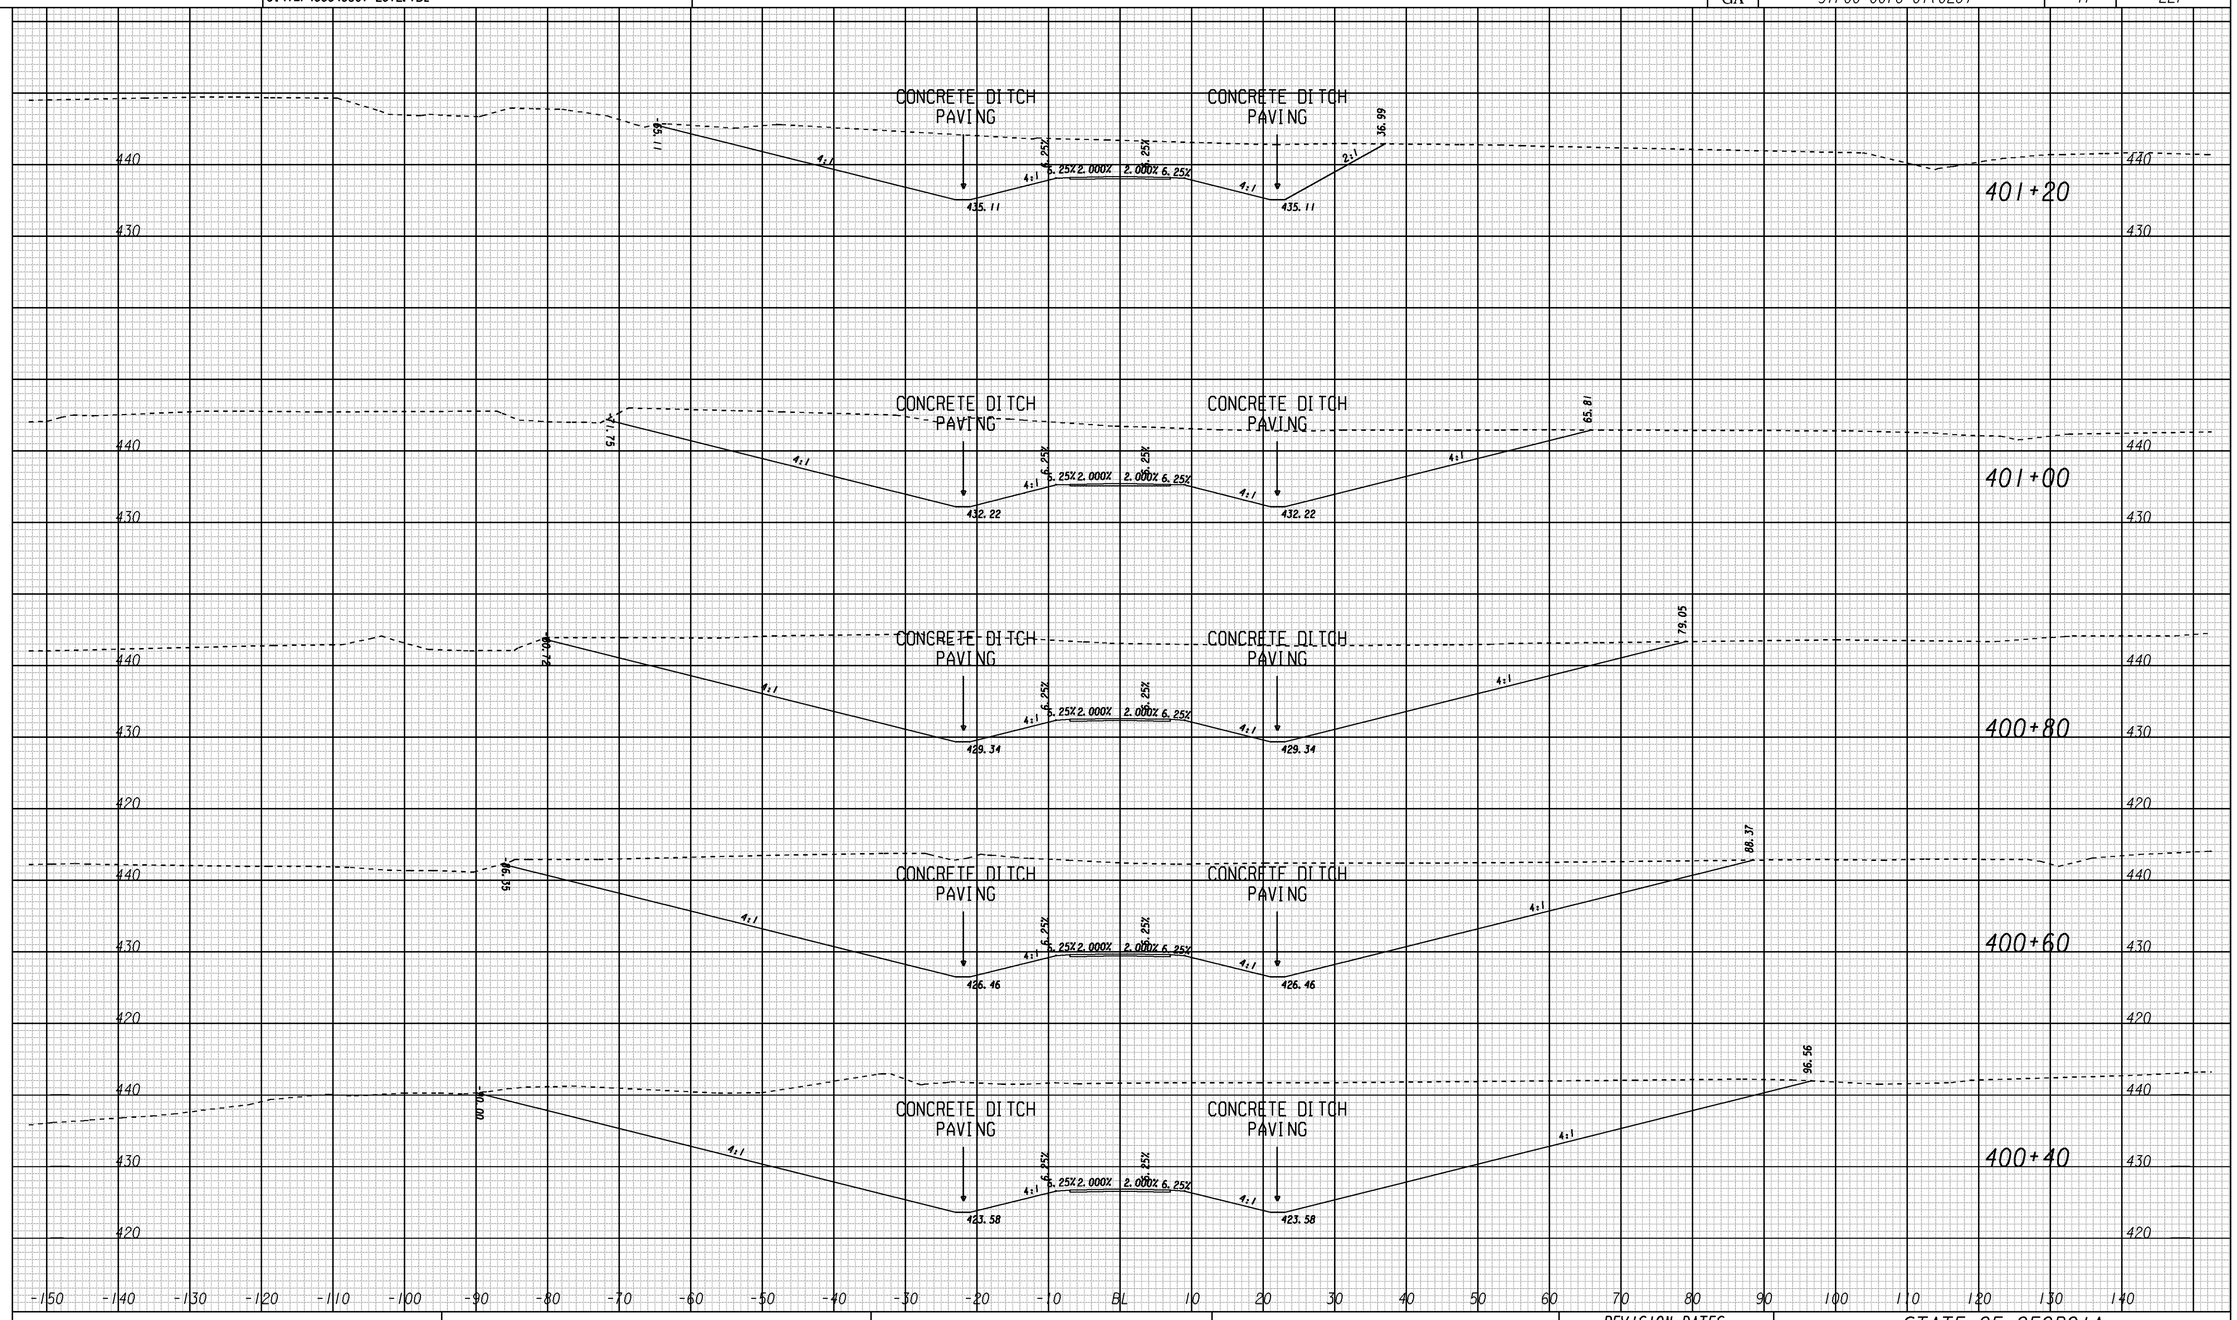


**GEORGIA**
**DEPARTMENT OF TRANSPORTATION**

SCALE 1 Inch = 10 feet Vert.
SCALE 1 Inch = 10 feet Horiz.

REVISION DATES

STATE OF GEORGIA
DEPARTMENT OF TRANSPORTATION

OFFICE: DISTRICT 2 DESIGN TENNILLE

DRIVEWAY PROFILES

DRIVEWAY 34+82.90

DRAWING No. 17-010

1/5/2009 SUYSEW

4/10/2014 10:28:47 AM \\GDOT-DSN1\GOPLOT\QCF\d2_PDF_Out_mono_200dpi.qcf rotanner O:\Columbia\231350 STP00-0076-01(028) Columbia Co\DGN\231350_0041.prf D2-Tennille