STATE	PROJECT NUMBER	SHEET NO.	TOTAL SHEETS
GA.	STP00-0076-01(028)	68	227

REVISION	DATES

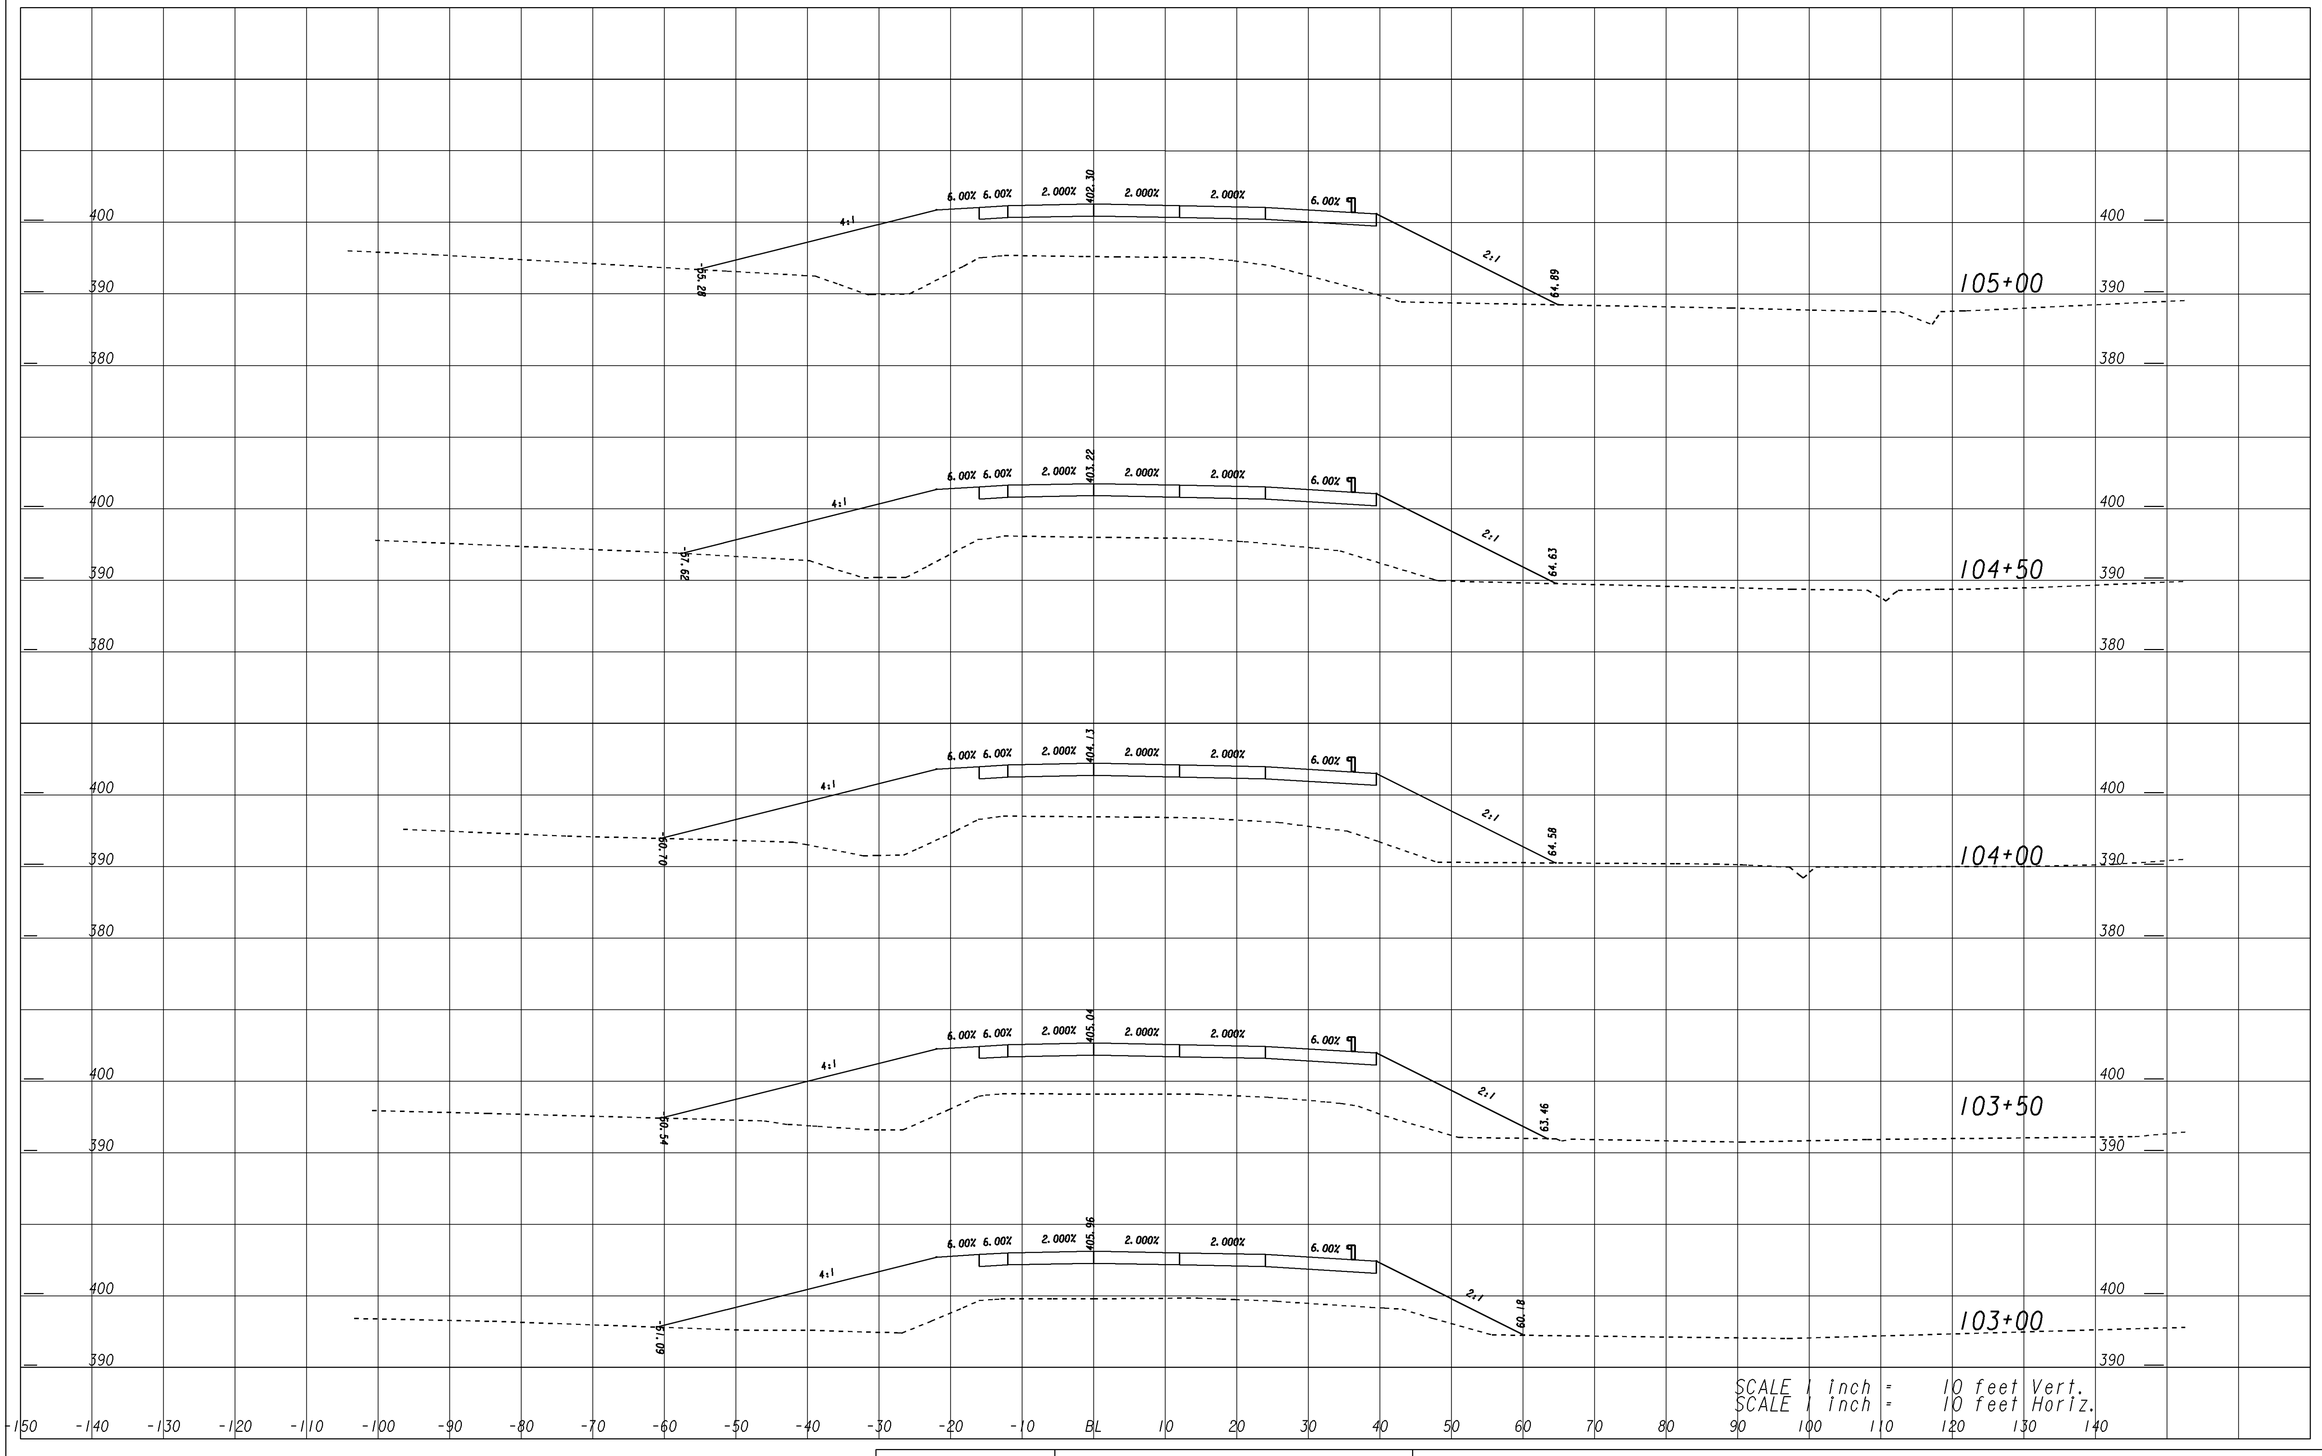

CROSS SECTIONS

STATE OF GEORGIA
DEPARTMENT OF TRANSPORTATION
OFFICE OF DESIGN

CROSS SECTIONS: S.R. 47 PASSING LANE

DRAWING No.
23-020

4/9/2014
q:\Columbia\231350 STP00-0076-01(028) Columbia Co\DGN\231350_KC1_XSEC.DGN