4/9/2014 9:26:33 AM \\GDOT-DSN1\GOPLOT\QCF\d2_PDF_Out_mono_200dpi.qcf rotanner O:\Columbia\231350 STP00-0076-01(028) Columbia Co\DGN\231350_0070.prf

STATE	PROJECT NUMBER	SHEET NO.	TOTAL SHEETS
GA.	STP00-0076-01(028)	70	227

REVISION	DATES

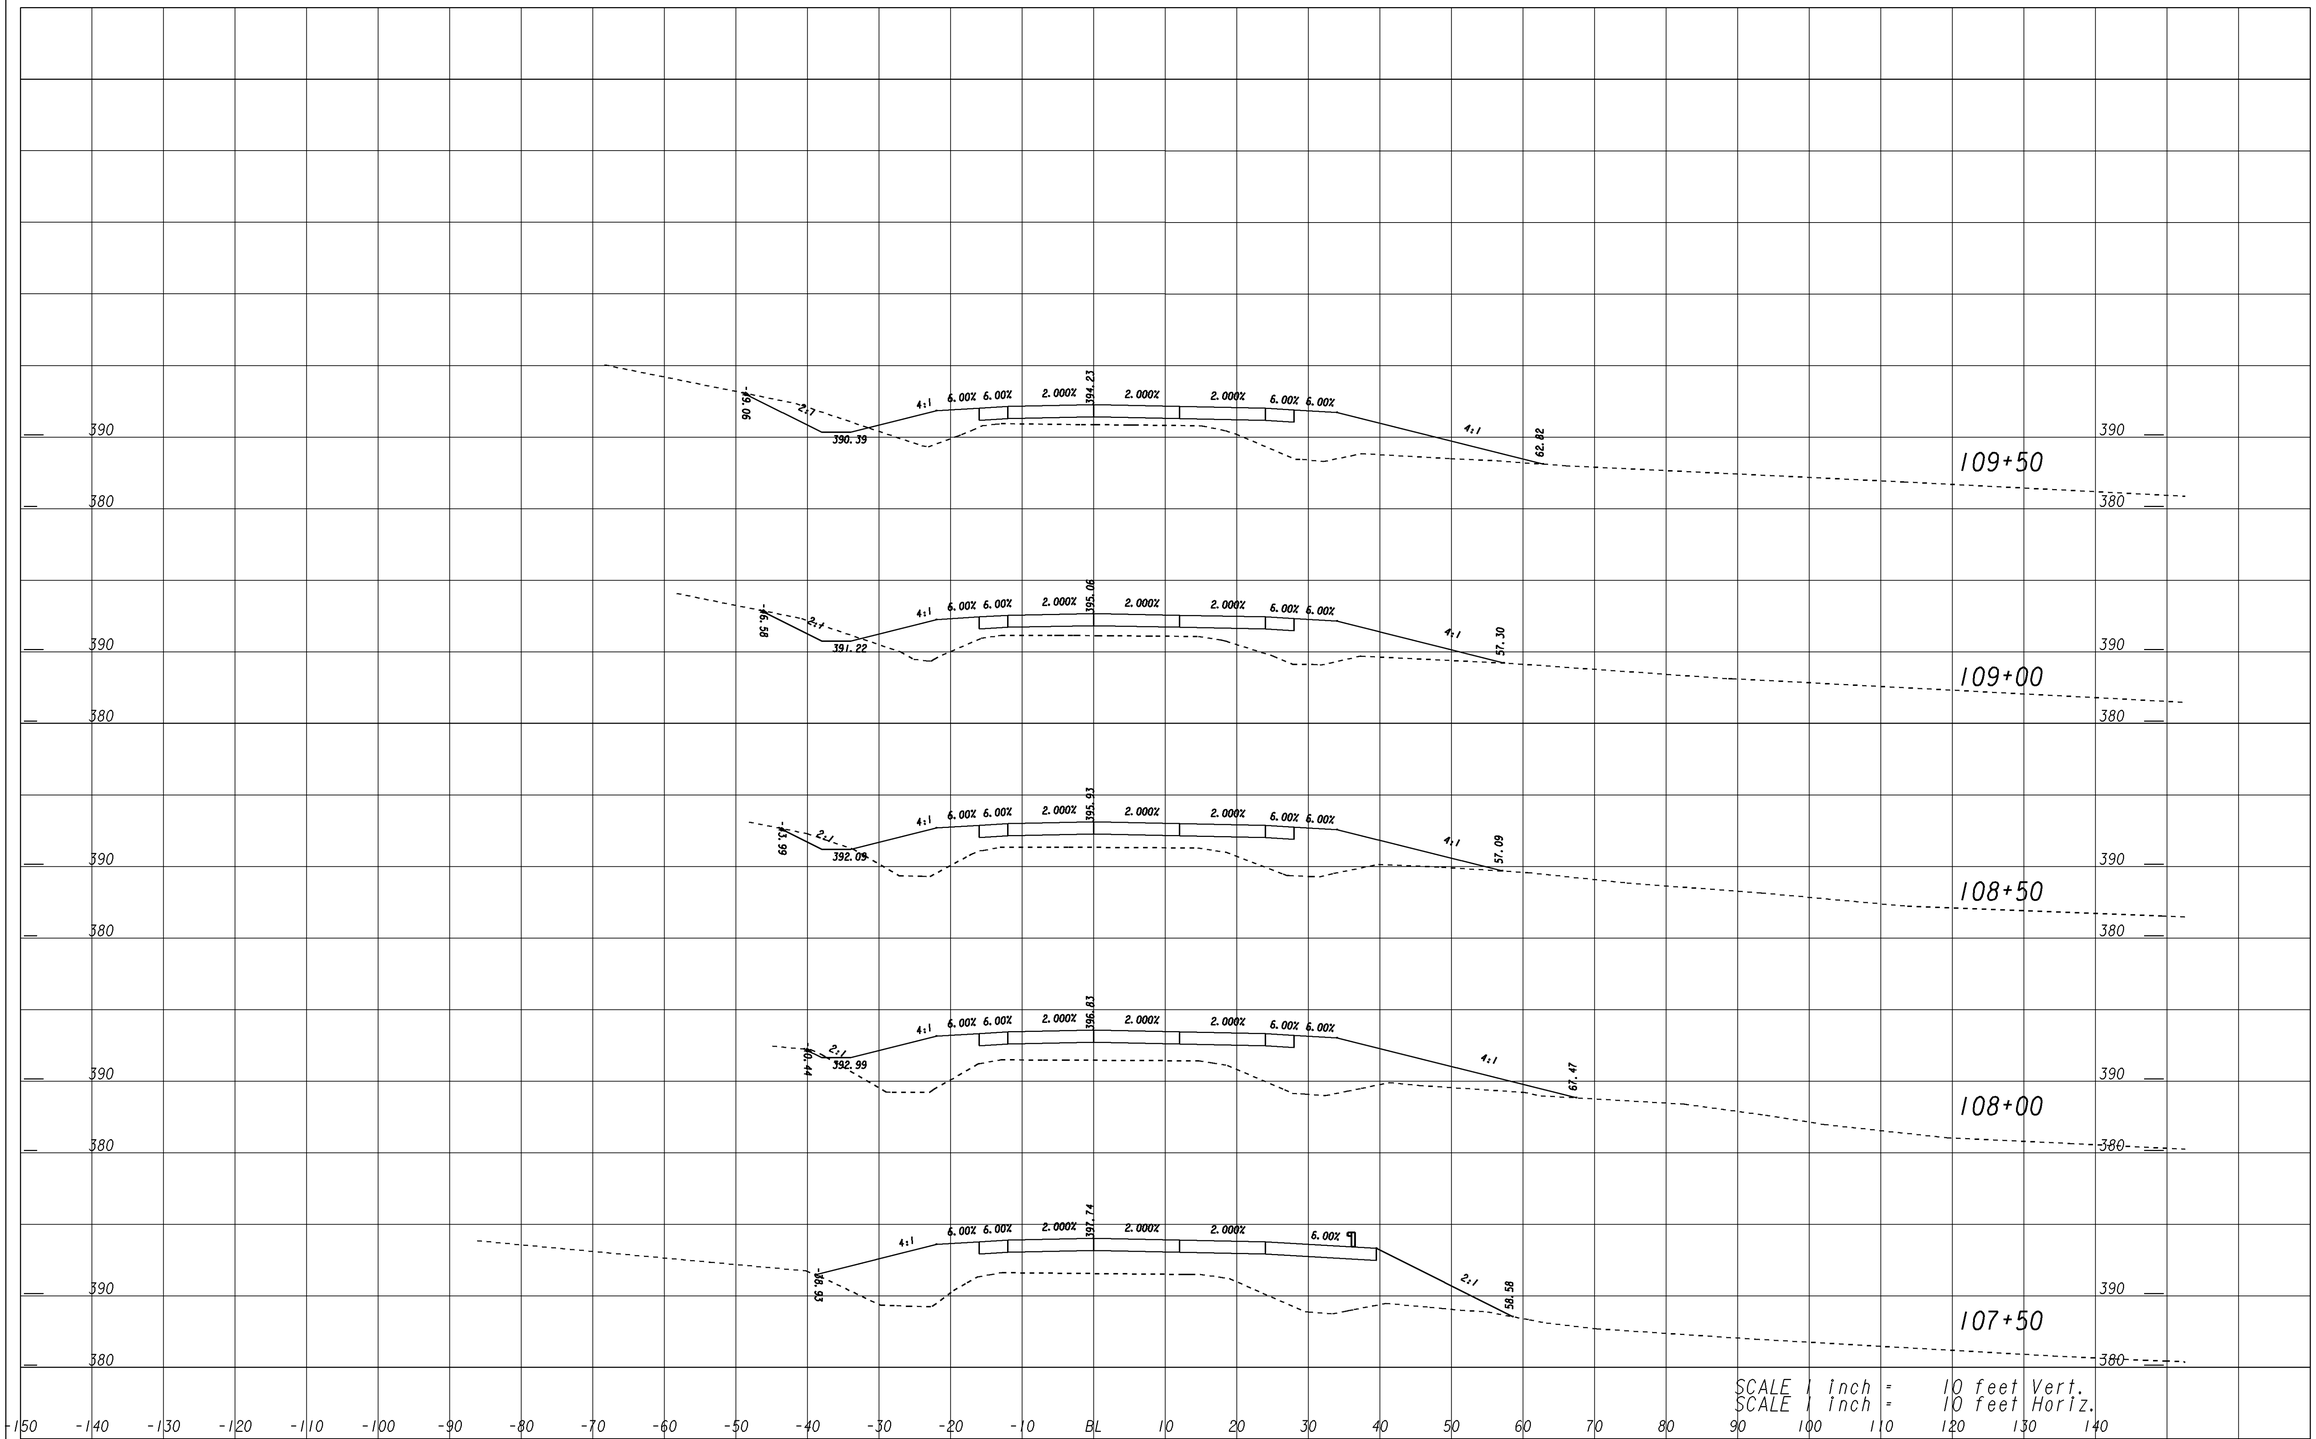

CROSS SECTIONS

STATE OF GEORGIA
DEPARTMENT OF TRANSPORTATION
OFFICE OF DESIGN

CROSS SECTIONS: S.R. 47 PASSING LANE

DRAWING No.
23-022

4/9/2014
o:\Columbia\231350 STP00-0076-01(028) Columbia Co\DGN\231350_KC1_XSEC.DGN

4/9/2014 9:26:33 AM \\GDOT-DSN1\GOPLOT\QCF\d2_PDF_Out_mono_200dpi.qcf rotanner O:\Columbia\231350 STP00-0076-01(028) Columbia Co\DGN\231350_0070.prf D2-Tennille