STATE	PROJECT NUMBER	SHEET NO.	TOTAL SHEETS
GA.	STP00-0076-01(028)	85	227

REVISION	DATES

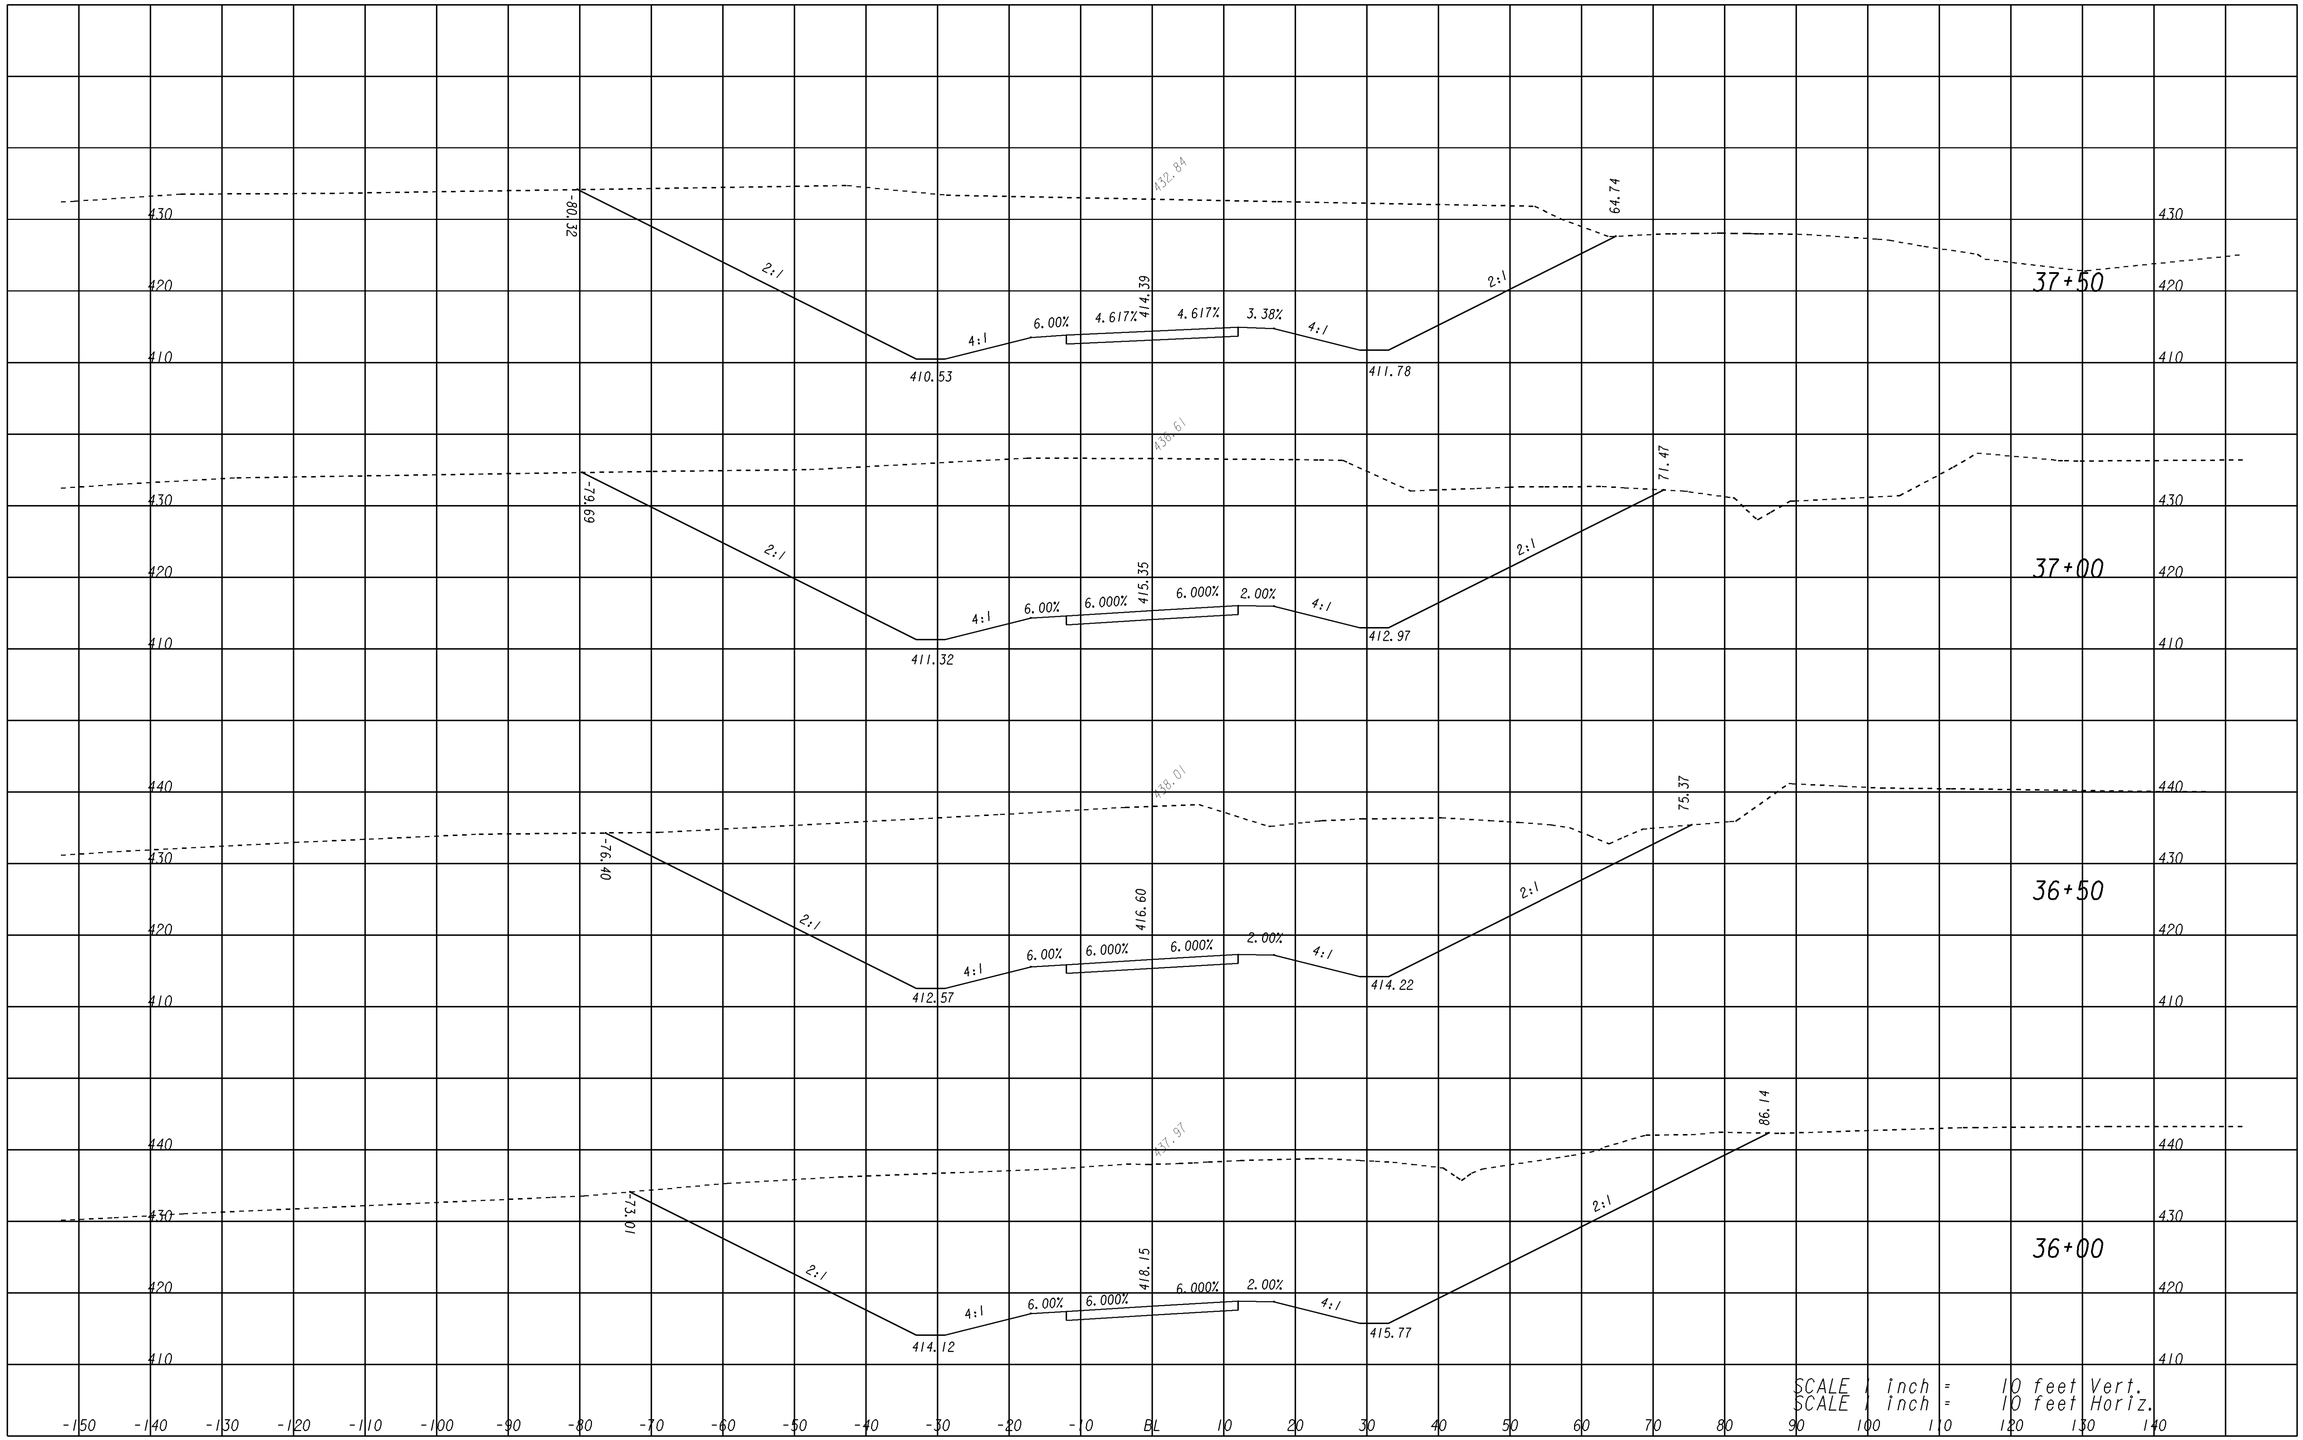

FINAL CROSS SECTIONS

STATE OF GEORGIA
DEPARTMENT OF TRANSPORTATION
OFFICE OF DESIGN

CROSS SECTIONS: EUBANKS ROAD REALIGNMENT

DRAWING No. 23-037

4/9/2014
O:\Columbia\231350 STP00-0076-01(028) Columbia Co\DGN\231350_KC12_XSEC.DGN