4/9/2014 9:10:35 AM \\GDOT-DSN1\GOPLOT\QCF\d2_PDF_Out_mono_200dpi.qcf rotanner O:\Columbia\231350 STP00-0076-01(028) Columbia Co\DGN\231350_0094.prf

VOID

4/9/2014 rotanner	Wed Apr 09 09:10:36 2014 C:\TWP\000\Gdot-2012.TBL	O:\Columbia\231350 STP00-0076-01(028) Columbia Co\DGN\231350u14.dgn	STATE GA	PROJECT NUMBER STP00-0076-01(028)	SHEET NO. 94	TOTAL SHEETS 227

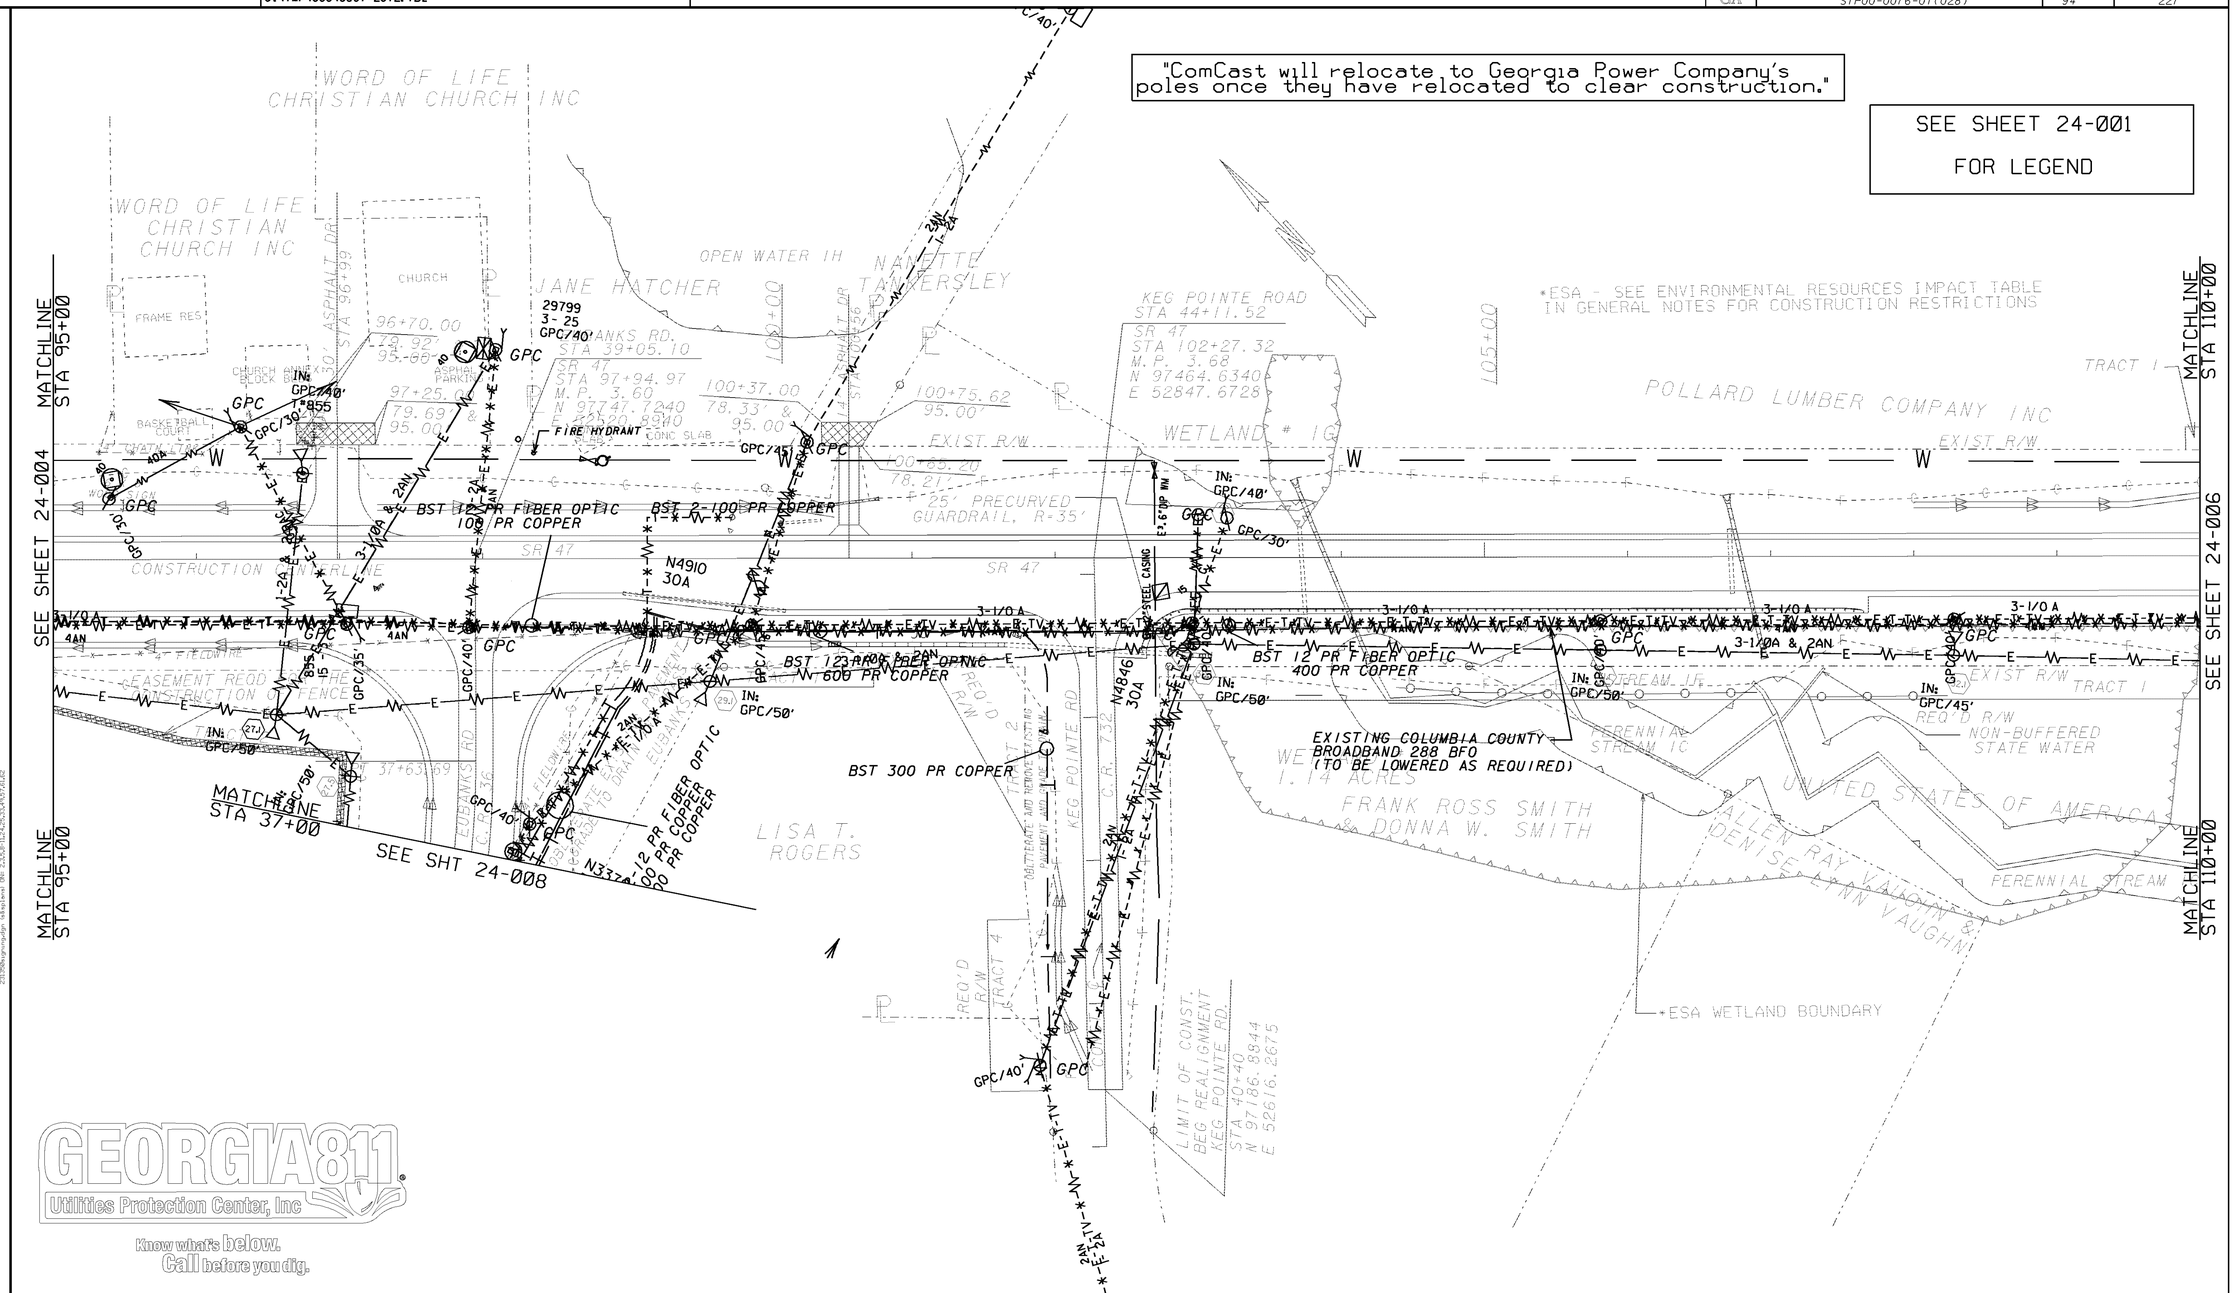

PROPERTY AND EXISTING R/W LINE	BEGIN LIMIT OF ACCESS	BLA
REQUIRED R/W LINE	END LIMIT OF ACCESS	ELA
CONSTRUCTION LIMITS	LIMIT OF ACCESS	
EASEMENT FOR CONSTR & MAINTENANCE OF SLOPES	REQ'D R/W & LIMIT OF ACCESS	
EASEMENT FOR CONSTR OF SLOPES		
EASEMENT FOR CONSTR OF DRIVES		

GEORGIA DEPARTMENT OF TRANSPORTATION

SCALE IN FEET: 0 50 100 200

REVISION DATES

STATE OF GEORGIA
DEPARTMENT OF TRANSPORTATION
OFFICE: DISTRICT 2 - DESIGN

UTILITY PLANS

STP00-0076-01(028)
COLUMBIA COUNTY

DRAWING No. 24-005

1/5/2009 GPLN

4/9/2014 9:10:35 AM \\GDOT-DSN1\GOPLOT\QCF\d2_PDF_Out_mono_200dpi.qcf rotanner O:\Columbia\231350 STP00-0076-01(028) Columbia Co\DGN\231350_0094.prf D2-Tenville