VOID

STATE	PROJECT NUMBER	SHEET NO.	TOTAL SHEETS
GA	STP00-0076-01(028)	171	227

COLUMBIA COUNTY, GEORGIA
WATER LINE RELOCATION PLAN FOR PROPOSED PASSING LANE CONSTRUCTION ON S.R. 47 SOUTHBOUND FROM C.R. 46 TO JUST NORTH OF KEG CREEK

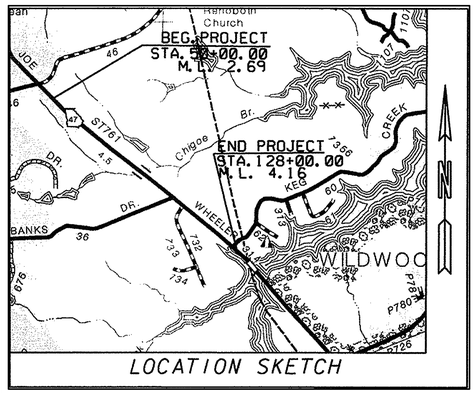

LOCATION SKETCH

COLUMBIA COUNTY
GEORGIA

NOTE:

THE HORIZONTAL DATA FOR THIS PROJECT IS ASSUMED

THIS PROJECT UTILIZES EAST ZONE COORDINATES.

THE VERTICAL DATA FOR THIS PROJECT IS ASSUMED

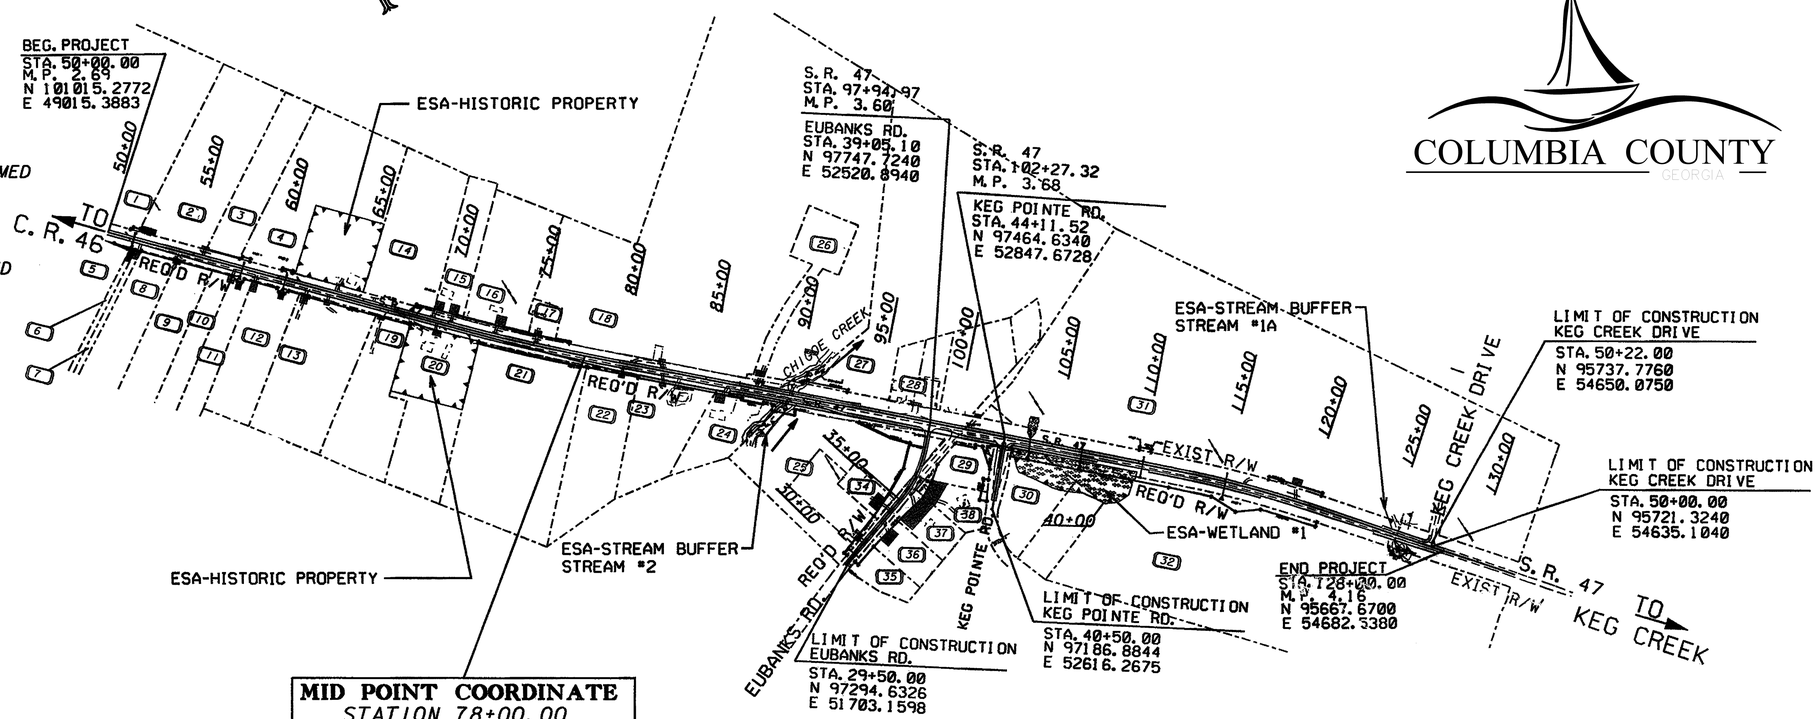

THIS PROJECT IS 100% IN COLUMBIA COUNTY
AND 100% WITHIN CONGRESSIONAL DISTRICT 10.
G.M.D. = 134

MID POINT COORDINATE
STATION 78+00.00
N 98333.7270
E 51844.4550
M.P. 3.43
LAT 33° 39'08.21"
LONG 82°19'22.00"

SCALE IN FEET
0 400 800 1600

LENGTH OF PROJECT	COLUMBIA COUNTY CODE 073 MILES
NET LENGTH OF ROADWAY	1.477
NET LENGTH OF BRIDGES	0.000
NET LENGTH OF PROJECT	1.477
NET LENGTH OF EXCEPTIONS	0.000
GROSS LENGTH OF PROJECT	1.477

PLANS COMPLETED - -	
REVISIONS	

DRAWING No. 44-001

COLUMBIA COUNTY
STP00-0076-01(028)

PLAN DATE: 04-15-2013

X:\GDOT PROJECTS\SR 47 Ridge Rd to Keg Creek Dr PI 231350\Cad Files ACTIVE\SR 47 Ridge Rd to Keg Creek Dr COVER.dwg, 6/26/2013 4:17:03 PM