STATE	PROJECT NUMBER	SHEET NO.	TOTAL SHEETS
GA	STP00-0076-01(028)	176	227

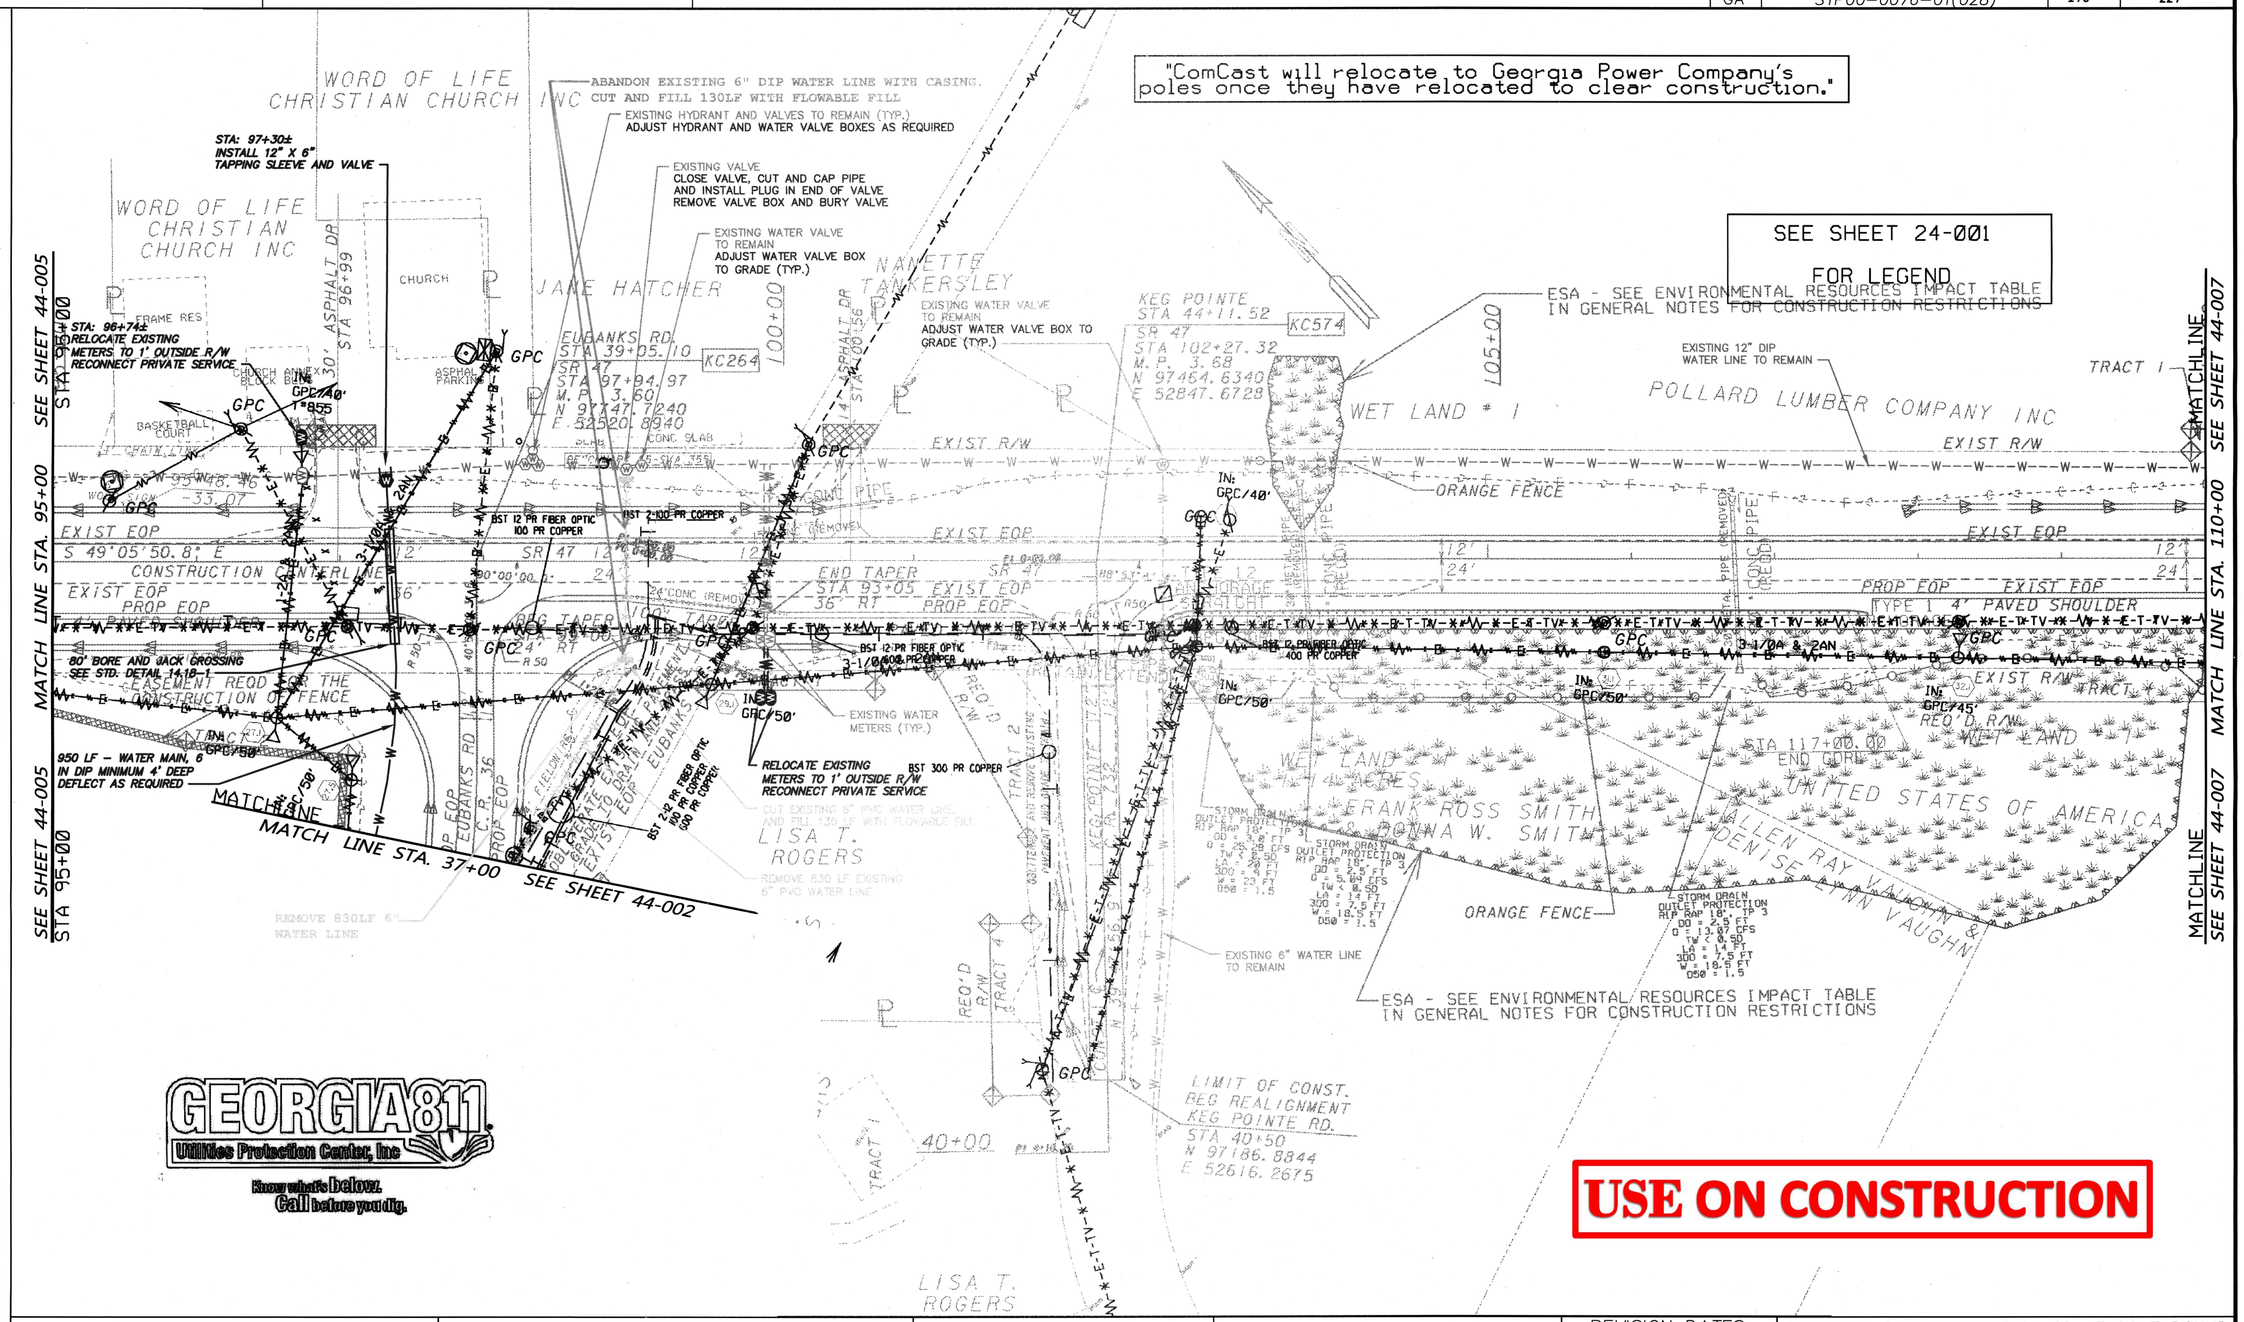

EXISTING WATER LINE (TO RETAIN)	EXISTING WATER METER	EXISTING FIRE HYDRANT	
EXISTING WATER LINE (TO BE ABANDONED)	PROPOSED WATER METER	PROPOSED FIRE HYDRANT	
PROPOSED WATER LINE	EXISTING WATER VALVE		
EXISTING FIBER OPTIC LINE	PROPOSED WATER VALVE		
	EXISTING COLUMBIA COUNTY FIBER OPTIC HANDHOLE		

SCALE IN FEET
0 50 100 200

REVISION DATES		
6/2/14		

PROPOSED PASSING LANE ON SR 47 SOUTHBOUND FROM CR 46 TO JUST NORTH OF KEG CREEK

COLUMBIA COUNTY WATER UTILITY

CCWU UTILITY RELOCATION PLANS

WASHINGTON ROAD SR 47 STA 95+00 - STA 110+00

STP00-0076-01(028)
COLUMBIA COUNTY

DRAWING No. 44-006

X:\GDOT PROJECTS\PI 231350 SR 47 Ridge Rd to Keg Creek Dr\ACTIVE cad files\PI 231350 SR 47 Ridge Rd to Keg Creek Dr STP00-0076-01(028).dwg, 9/5/2013 11:32:55 AM