VOID

STATE	PROJECT NUMBER	SHEET NO.	TOTAL SHEETS
GA.	STP00-0076-01(028)	183	231

DEPARTMENT OF TRANSPORTATION
STATE OF GEORGIA

EROSION, SEDIMENTATION & POLLUTION CONTROL PLAN
PASSING LANE CONSTRUCTION ON S.R.47 SOUTHBOUND FROM C.R.46 TO JUST NORTH OF KEG CREEK

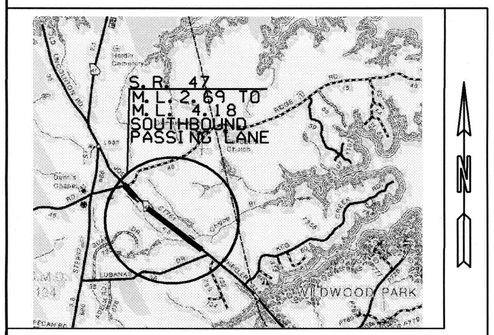

LOCATION SKETCH

FEDERAL AID PROJECT
STP00-0076-01(028)
COLUMBIA COUNTY

FEDERAL ROUTE NO. NONE
STATE ROUTE # 47
P.I. NO. 231350
FEDERAL AID ROUTE

MID-POINT COORDINATE
N 98333.7293
E 51844.4532
STA 89+00.00
M.P. 3.43
LAT 33°38'55.70"
LONG 82°19'2.15"

BEG. PROJECT
STA. 50+00.00
M.P. 2.69
N 101015.2772
E 49015.3883
LAT 33.6576°
LONG 82.3294°

EUBANKS RD.
STA. 39+05.10
S.R. 47
STA. 97+94.97
N 97747.7240
E 52520.8940

KEG POINTE RD.
STA 44+11.52
SR 47
STA 102+27.32
N 97464.6340
E 52847.6728

END PROJECT
STP00-0076-01(028)
BEGIN PROJECT
BRST0-076-01(037)
STA. 128+00.00
M.P. 4.16
N 95667.6700
E 54682.5380
LAT 33.6437°
LONG 82.3100°

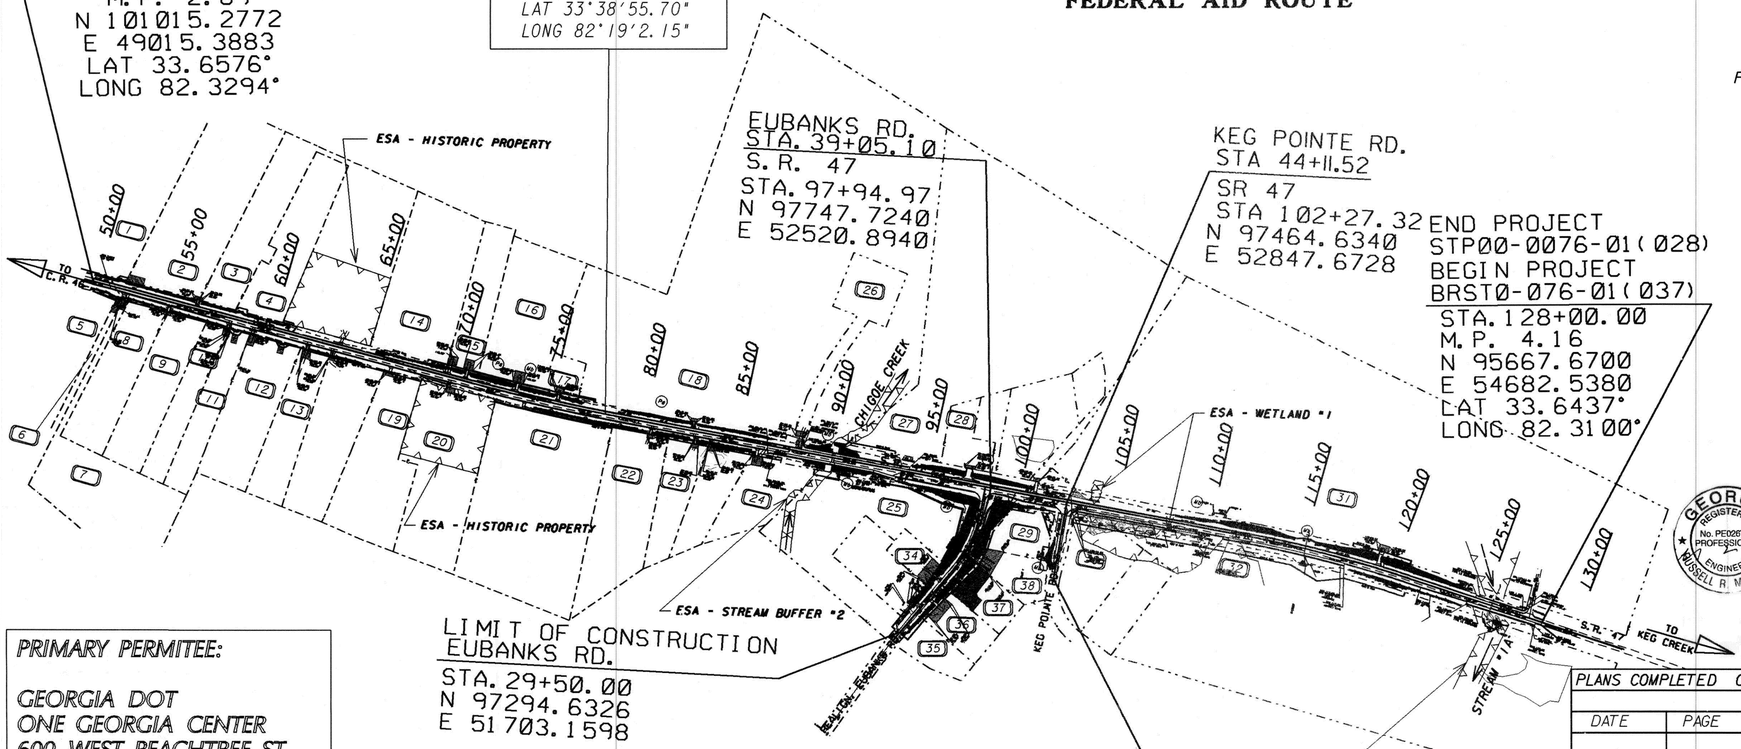

LIMIT OF CONSTRUCTION
EUBANKS RD.
STA. 29+50.00
N 97294.6326
E 51703.1598

LIMIT OF CONSTRUCTION
KEG POINTE RD.
STA. 40+40.00
N 97186.8844
E 52616.2675

SCALE IN FEET
0 400 800 1600

24 HOUR CONTACT INFO

NAME : _____

PHONE : _____

EMAIL : _____

PREPARED BY: Robin Tanner
CAD OPERATOR II

"I certify that this Erosion, Sedimentation and Pollution Control Plan has been prepared in accordance with Part IV. of the General NPDES Permit No. GAR 100002."

"I certify that the permittee's Erosion, Sedimentation and Pollution Control Plan provides for an appropriate and comprehensive system of best management practices required by the Georgia Water Quality Control Act and the document "Manual for Erosion and Sediment Control in Georgia" (Manual) published by the State Soil and Water Conservation Commission as of January 1 of the year in which the land disturbing activity was permitted, provides for the sampling of the receiving water(s) or the sampling of the storm water outfalls and that the designed system of best management practices and sampling methods is expected to meet the requirements contained in the General NPDES Permit No. GAR 100002."

"I certify that the permittee's Erosion, Sedimentation and Pollution Control Plan provides for the monitoring of: (a) all perennial and intermittent streams and other water bodies shown on the USGS topographic map and all other field verified perennial and intermittent streams and other water bodies, or (b) where any such specific identified perennial or intermittent stream and other water body is not proposed to be sampled, I have determined in my professional judgment, utilizing the factors required in the General NPDES Permit No. GAR 100002, that the increase in the turbidity of each specific identified sampled receiving water will be representative of the increase in the turbidity of a specific identified un-sampled receiving water."

"I certify under penalty of law that this plan was prepared after a site visit to the location described herein by myself or my authorized agent, under my supervision."

GEORGIA REGISTERED No. PE026714 PROFESSIONAL ENGINEER RUSSELL R. MCMURRY

DATE	CHIEF ENGINEER	GSWCC LEVEL II CERTIFICATION #
4-7-2014	Russell R McMurry	0000012103

PLANS COMPLETED 03-17-2014

REVISIONS

DATE	PAGE	SIGNATURE	GSWCC LEVEL II CERTIFICATION #	ENTITY WHO REQUESTED

PRIMARY PERMITEE:

GEORGIA DOT
ONE GEORGIA CENTER
600 WEST PEACHTREE ST
ATLANTA, GA 30308
PHONE: (404) 631-1990
EMAIL: ESPCP@DOT.GA.GOV

THIS PROJECT IS 100% IN COLUMBIA COUNTY AND 100% WITHIN CONGRESSIONAL DISTRICT 10.
G.M.D. • 134

LENGTH OF PROJECT	COUNTY CODE • 073
NET LENGTH OF ROADWAY	1.4773
NET LENGTH OF BRIDGES	0.000
NET LENGTH OF PROJECT	1.4773
NET LENGTH OF EXCEPTIONS	0.000
GROSS LENGTH OF PROJECT	1.4773

SHEET • 50-001